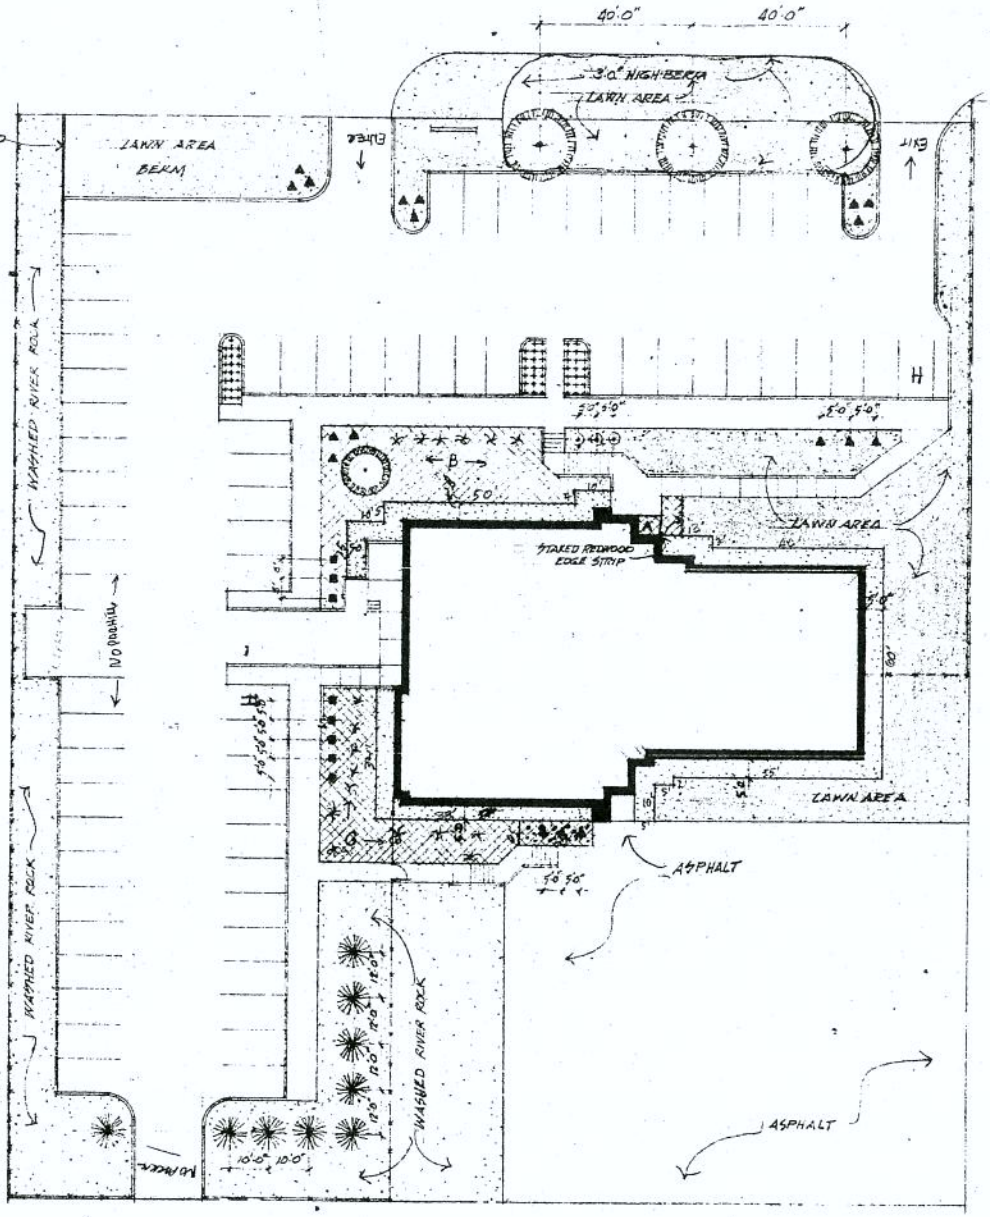

NOTE
PROVIDE
WASHED RIVER ROCK w/
2"x6" STAKED RED-
WOOD EDGE STRIP SIMILAR
TO 5/23

PROVIDE 6" TOPSOIL @
ALL PLANTING AREAS FROM
STOCK PILED MATERIAL.
PROVIDE ADDITIONAL
IMPORT AS MAY BE
REQUIRED; SEE SPECS.

LANDSCAPE PLAN
1" = 20'-0"

N

50
250
50
75
170
190
220
65
230
300
275
25
50
1950 FT²
217 YD²

FEDERAL AVIATION ADMINISTRATION OFFICE BUILDING
BOISE AIR TERMINAL
BOISE, IDAHO

Cline Smull Hamill Associates CHARTERED
ARCHITECTS / PLANNERS
PIE BANK OF IDAHO BLDG.
BOISE, IDAHO
PHONE (208) 848-4888

DRAWN BY BP	DATE 7/14/78
CHECKED BY DF	REVISIONS
PROJECT NO. 7729	
SHEET NUMBER 2.4	

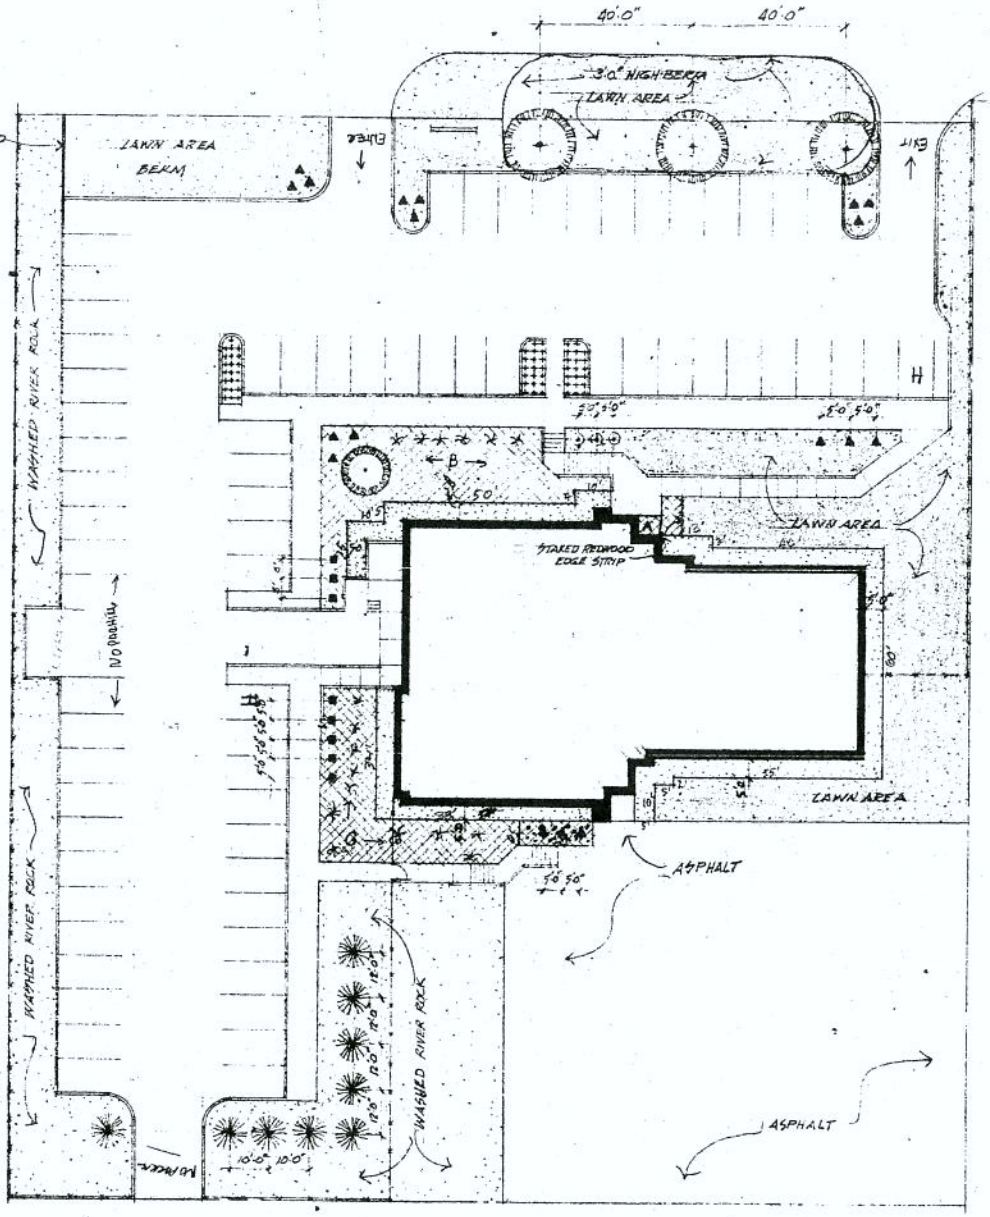

NOTE
PROVIDE
WASHED RIVER ROCK w/
2"x6" STAKED RED-
WOOD EDGE STRIP SIMILAR
TO 5/23

PROVIDE 6" TOPSOIL @
ALL PLANTING AREAS FROM
STOCK PILED MATERIAL.
PROVIDE ADDITIONAL
IMPORT AS MAY BE
REQUIRED; SEE SPECS.

LANDSCAPE PLAN
1" = 20'-0"

50
250
50
75
170
190
220
65
230
300
275
25
50
1950 FT²
217 YD²

FEDERAL AVIATION ADMINISTRATION OFFICE BUILDING
BOISE AIR TERMINAL
BOISE, IDAHO

Cline Smull Hamill Associates CHARTERED
ARCHITECTS / PLANNERS
215 BANK OF IDAHO BLDG.
BOISE, IDAHO 83702
PHONE (208) 343-4555

DRAWN BY BP	DATE 7/14/78
CHECKED BY DF	REVISIONS
PROJECT NO. 7729	
SHEET NUMBER 2.4	