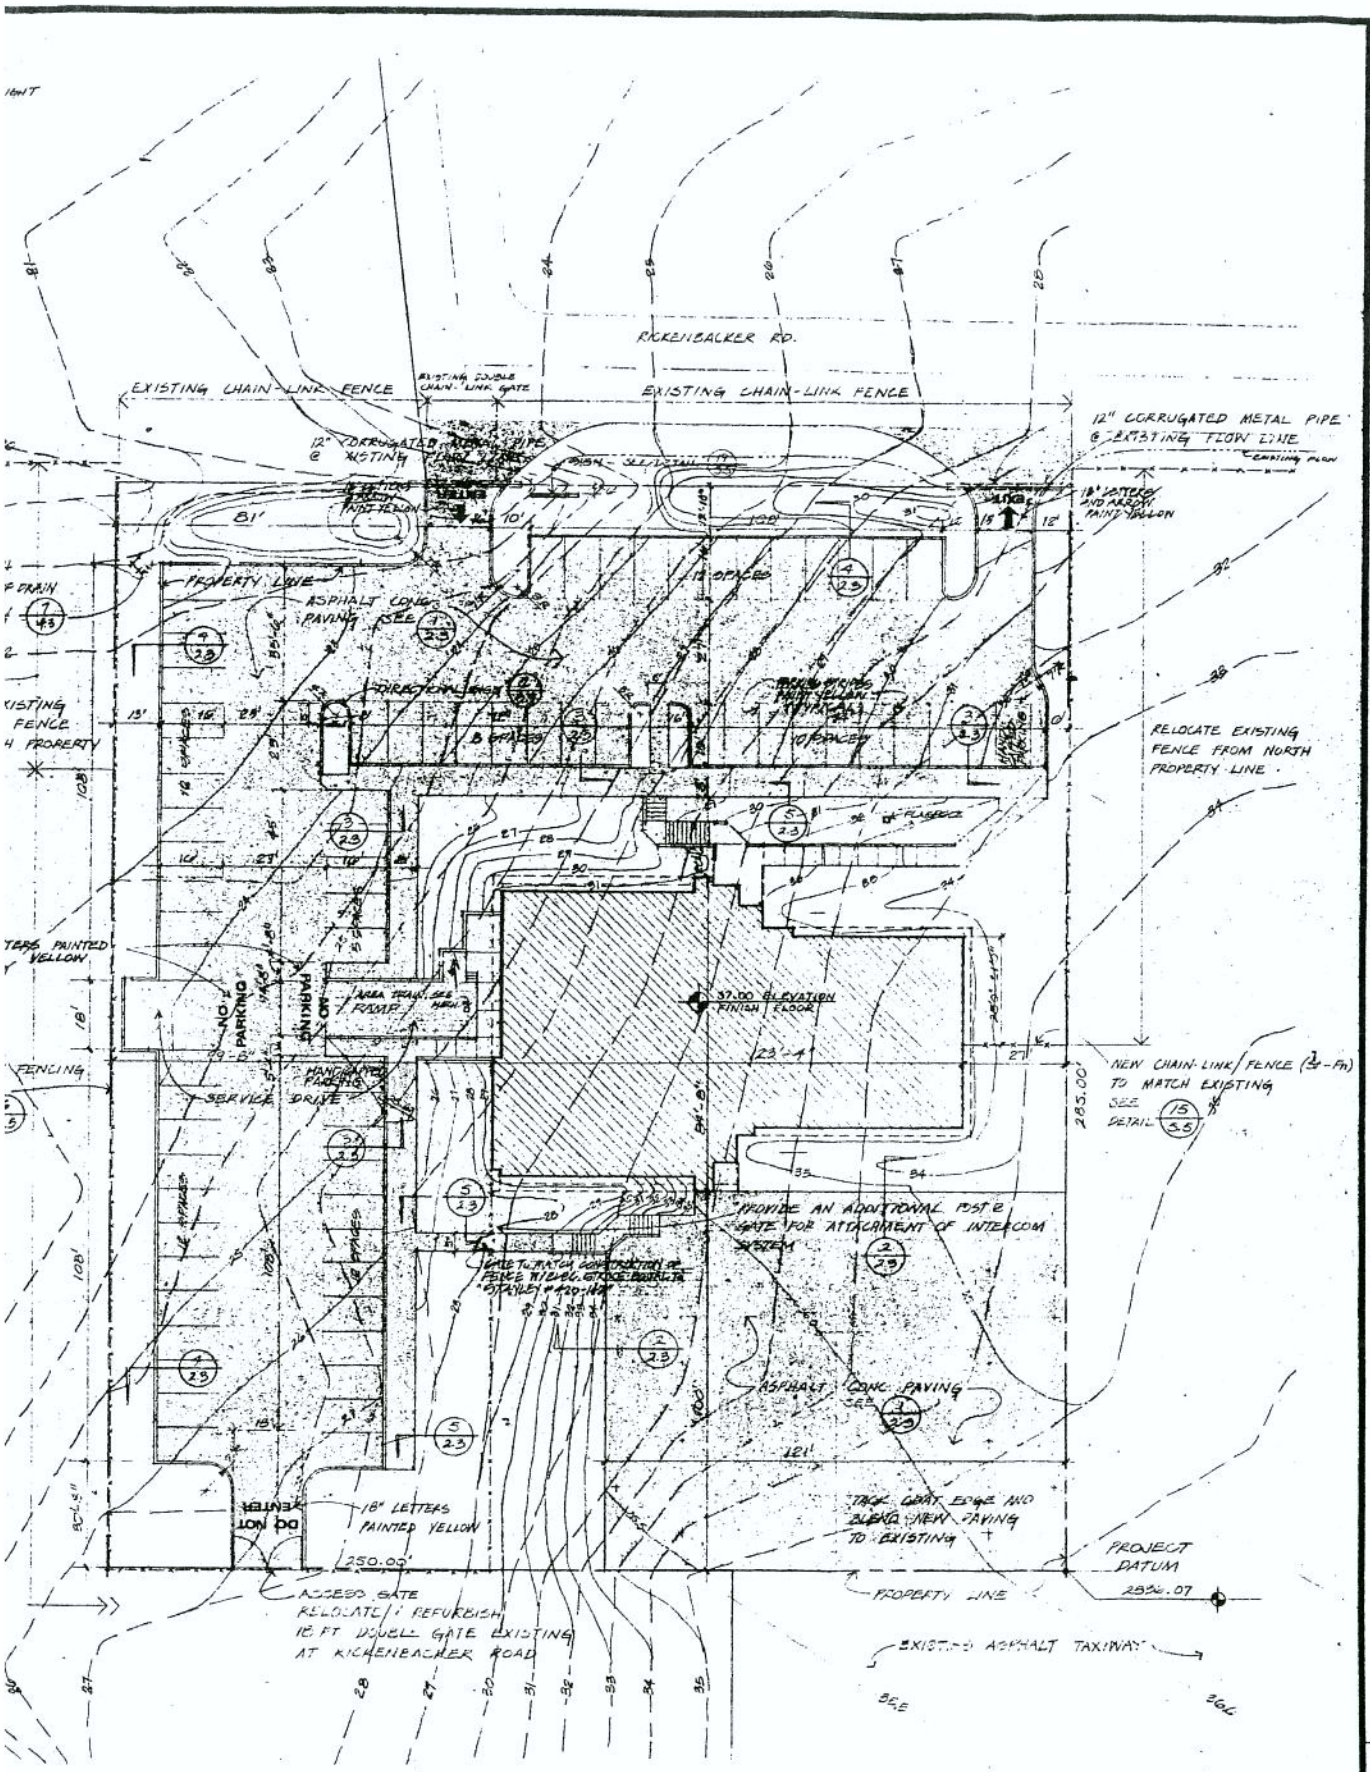

SITE PLAN
1" = 20'-0"

FEDERAL AVIATION ADMINISTRATION OFFICE BUILDING
BOISE AIR TERMINAL
BOISE, IDAHO

Cline Smull Hamill Associates CHARTERED

DRAWN BY PH	DATE 7/14/76
CHECKED BY DP	REVISIONS
PROJECT NO. 7729	
SHEET NUMBER 2.3	

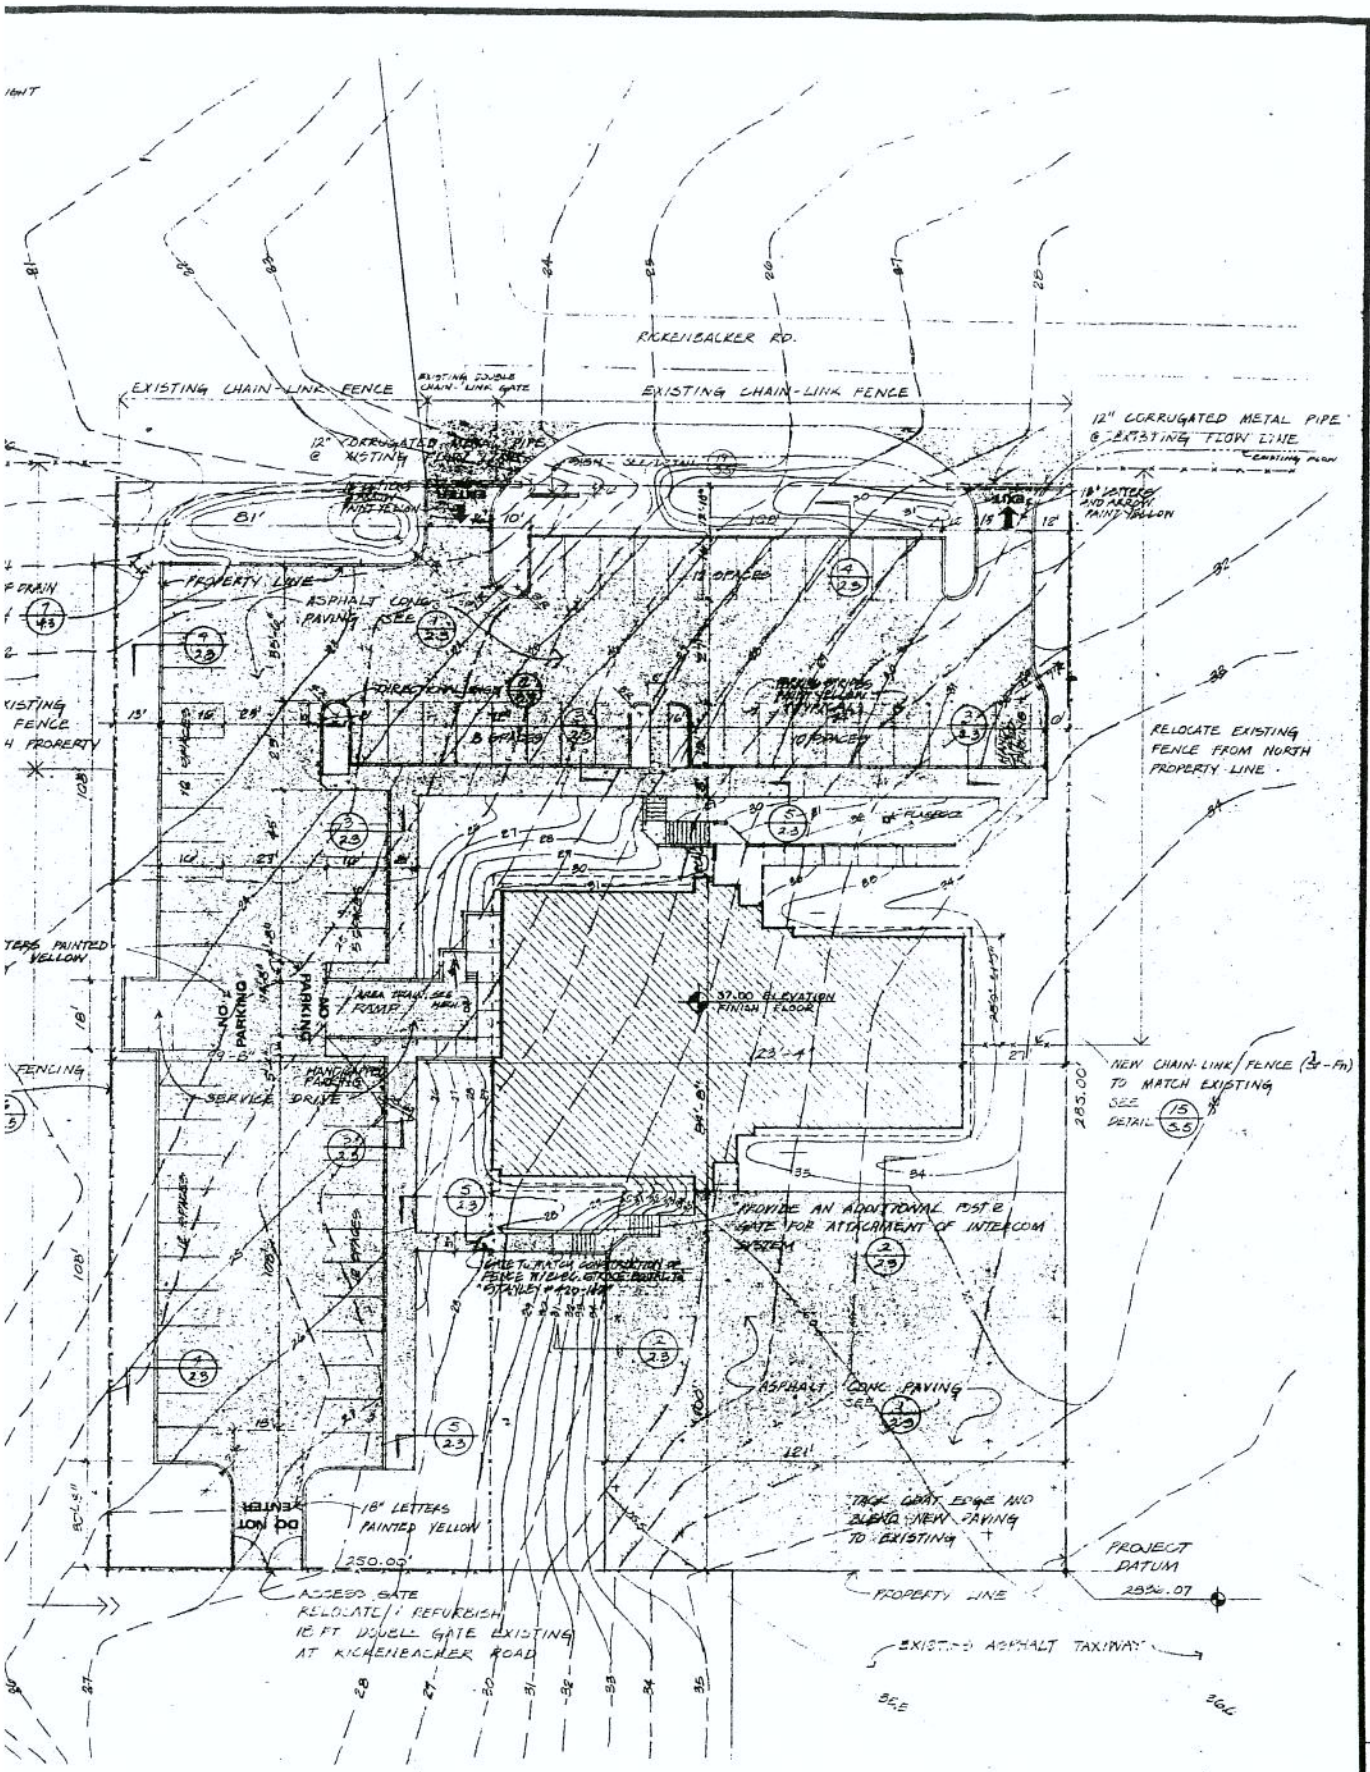

SITE PLAN
1" = 20'-0"

FEDERAL AVIATION ADMINISTRATION OFFICE BUILDING
BOISE AIR TERMINAL
BOISE, IDAHO

ARCHITECTS / PLANNERS
PO BOX OF BOISE BLDG.
BOISE, IDAHO 83701
PHONE (208) 343-4555

Cline Smull Hamill Associates CHARTERED

DRAWN BY BH	DATE 7/14/76
CHECKED BY OP	REVISIONS
PROJECT NO. 7729	
SHEET NUMBER 2 of 3	