FIRST FLOOR ROOM FINISH SCHEDULE

Number	Name	Floor Finish	Floor P/C	Base Finish	Base P/C	N Wall	N Wall P/C	S Wall	S Wall P/C	E Wall	E Wall P/C	W Wall	W Wall P/C	Ceiling Finish	Clg P/C	Remarks
100	HALLWAY	CS	F1	RBC	B1	EPX	P1	EPX	P1	-	-	EPX	P1	CGS2	C1	
101	WAREHOUSE/STORAGE	CS	F1	RBC	B1	EPX	P1	EPX	P1	EPX	P1	EPX	P1	CGS2	C1	
102	DC BUS / ALT. FUEL LAB	CS	F1	RBC	B1	EPX	P1	EPX	P1	EPX	P1	EPX	P1	CGS2	C1	
102A	MOD. KITS	CS	F1	RBC	B1	EPX	P1	EPX	P1	EPX	P1	EPX	P1	CGS2	C1	
103	JAN.	CS	F1	RBC	B1	EPX	P1	EPX	P1	EPX	P1	EPX	P1	CGS2	C1	
104	SHOWER	PCT	F2	PCT	B2	PCT	W1	PCT	W1	PCT	W1	PCT	W1	MRGB/EPX	C2	
105	TLT.	PCT	F2	PCT	B2	PCT	W1	PCT	W1	PCT	W1	PCT	W1	GB/EPX	C2	
106	TLT.	PCT	F2	PCT	B2	PCT	W1	PCT	W1	PCT	W1	PCT	W1	GB/EPX	C2	
107	TEST EQPT.	CS	F1	RBC	B1	EPX	P1	EPX	P1	EPX	P1	EPX	P1	CGS2	C1	
108	FIRE RISER	CS	F1	RBC	B1	EPX	P1	EPX	P1	EPX	P1	EPX	P1	ES	-	
109	EG LAB	CS	F1	RBC	B1	EPX/ACP	P1/W2	-	-	EPX/ACP	P1/W2	EPX	P1	ES	-	
110	UPS/BATTERIES LAB	CS	F1	RBC	B1	EPX	P1	EPX	P1	EPX	P1	EPX	P1	CGS2	C1	
110A	MECH. CHASE															
111	ELECTRICAL	CS	F1	RBC	B1	EPX	P1	EPX	P1	EPX	P1	EPX	P1	ES	-	
112	TELCO	CS	F1	RBC	B1	EPX	P1	EPX	P1	EPX	P1	EPX	P1	CGS2	C1	
113	SYSTEMS	CS	F1	RBC	B1	EPX	P1	EPX	P1	EPX	P1	EPX	P1	CGS2	C1	

PRODUCT CODE SCHEDULE

RM_Schd Priority	P/C	Material/Description	Manufacturer	Item/Style	Color No	Remarks	Sales Representitive	Phone No
BASE								
BASE	B1	(RBC) RESILIENT BASE COVED	ROPPE	4" COVE BASE	P150/DARK GRAY	GENERAL USE	FRANK KELLERT	(800) 526-5845
BASE	B2	(PCT) PORCELAIN CERAMIC TILE BASE	AMERICAN OLEAN	HIGHLAND RIDGE 6x12	DESERT/S 36C9THR50	USE WITH CERAMIC TILE	SARAH ROSE	918-520-9532
CEILINGS								
CEILINGS	C1	(SGC2) 2X2 SUSPENDED GRID	ARMSTRONG	ULTIMA TEGULAR/ 1912 HRC	FINE EXTURE	GENERAL USE		
CEILINGS	C2	MRGWB	SHERWIN WILLIAMS	WEST HIGHLAND WHITE	SW7566		BRETT HUCKLEBERRY	
FLOOR								
FLOOR	F1	(CS) CONCRETE SEALED						
FLOOR	F2	(PCT) PORCELAIN CERAMIC TILE	AMERICAN OLEAN	HIGHLAND RIDGE 12"x12"	DESERT/HR50	RESTROOMS, SHOWER	SARAH ROSE	918-520-9532
PAINTS								
PAINTS	P1	(EPX) EPOXY PAINT	SHERWIN WILLIAMS	WEST HIGHLAND WHITE	SW7566		BRETT HUCKLEBERRY	
WALL								
WALL	W1	(PCT) PORCELAIN CERAMIC TILE	AMERICAN OLEAN	HIGHLAND RIDGE 6"x6"	DESERT/HR50		SARAH ROSE	
WALL	W2	(ACP) ACOUSTICAL PANEL						

GENERAL NOTE:

1. RE: R.C.P. FOR CLG. HTS.

ROOM FINISH LEGEND

AWC	ACOUSTICAL PANEL	CSC	CONCEALED SPLINE CEILING	LMC	LINEAR METAL CEILING	RFM	RECESSED FLOOR MAT	VPF	VINYL PLANK FLOORING
AFT	ACOUSTIC FOAM TILE	CST	CONCRETE STAINED	LT	LINOLEUM TILE	RSTR	RUBBER STAIR TREAD, RISER AND NOSING	VT	VINYL TILE
ACP	ACOUSTIC WALL COVERING	CT	CERAMIC TILE	MEM	MATCH EXISTING MATERIALS	SFM	SURFACE FLOOR MAT	VWB	VINYL WALL BORDER
BPV	BRICK PAVERS	CTB	CERAMIC TILE BASE	MP	MULTI-PAINT	SGC	SUSPENDED GRID CEILING	VWC	VINYL WALL COVERING
BRK	BRICK	CWC	COMMERCIAL WALLCOVERING	MRGB	MOISTURE RESISTANT GYPSUM BOARD	SGC2	2 x 2 SUSPENDED GRID CEILING	VWF	VINYL WOOD FLOOR
CONC	CONCRETE	DC	DECK COATING	MT	MARBLE TILE	SGC4	4 x 4 SUSPENDED GRID CEILING	WD	WOOD
CAF	COMPUTER ACCESS FLOORING	DL	DUCT (PLENUM) LINER	PLAM	PLASTIC LAMINATE	SGS	SUSPENDED GRID CEILING	WDP	WOOD PANELING
CB	COVE BASE	EN	ENAMEL PAINT	P/C	PRODUCT COLOR	SGTS	COMPASSO SUSPENDED GRID TRIM SYSTEM	WFS	WALL FINISH SYSTEM
CBB	CONCRETE BACKER BOARD	ETR	EXISTING TO REMAIN	PCT	PORCELAIN TILE	S3DCS	CURVATURA SUSPENDED 3-D GRID SYSTEM	WSF	WELDED SEAM FLOORING
CGF	CERAMIC GRANULAR FLOORING	EPX	EPOXY PAINT	PL	PLASTER COATING	SL	SHEET LINOLEUM		
CMU	CONCRETE MASONRY UNIT	ES	EXPOSED STRUCTURE	PT	PAINT	ST	STORE FRONT		
CPL	CEMENT PLASTER	FR	FRAME AND TRAY	PTT	PAINT AND TEXTURE	SV	SHEET VINYL		
CPS	CONCRETE PAVER SYSTEM	FWC	FABRIC WALL COVERING	PS	PRECAST STONE	SVC	SHEET VINYL COVED BASE		
CPT	CARPET	GL	GLASS	QT	QUARRY TILE	TER	TERRAZZO		
CPTT	CARPET TILE	GLB	GLASS BLOCK	RBC	RESILIENT BASE COVED	TERB	TERRAZZO COVED BASE		
CPV	CERAMIC PAVERS	GT	GRANITE TILE	RBS	RESILIENT BASE STRAIGHT	VAR	VARIES		
CS	CONCRETE SEALED	GWB	GYPSUM WALL BOARD	RF	RUBBER FLOOR	VCT	VINYL COMPOSITE TILE		

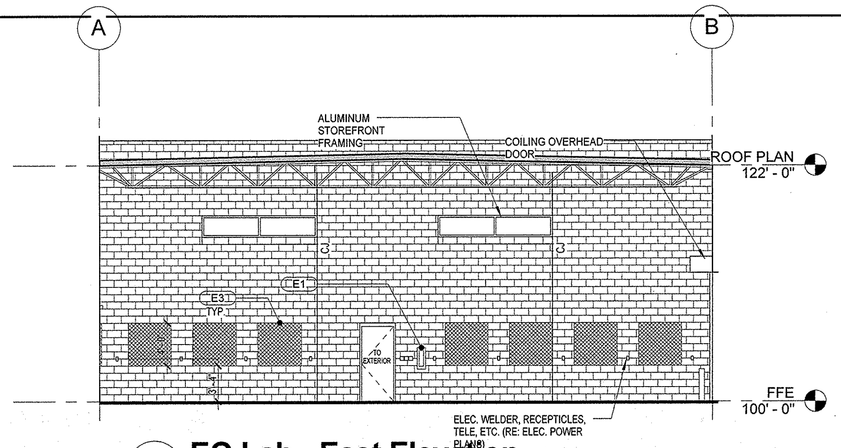

1 **EG Lab - East Elevation**
1/8" = 1'-0"

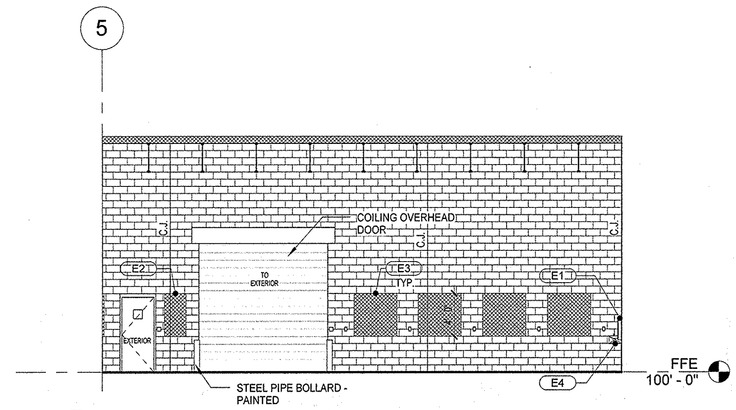

2 **EG Lab - South Elevation**
1/8" = 1'-0"

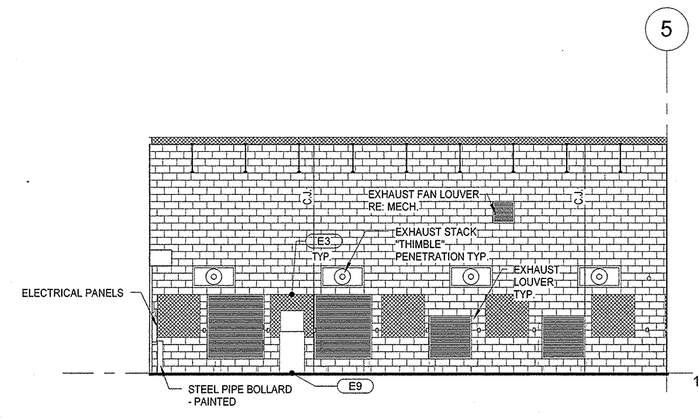

3 **EG Lab North Elevation**
1/8" = 1'-0"

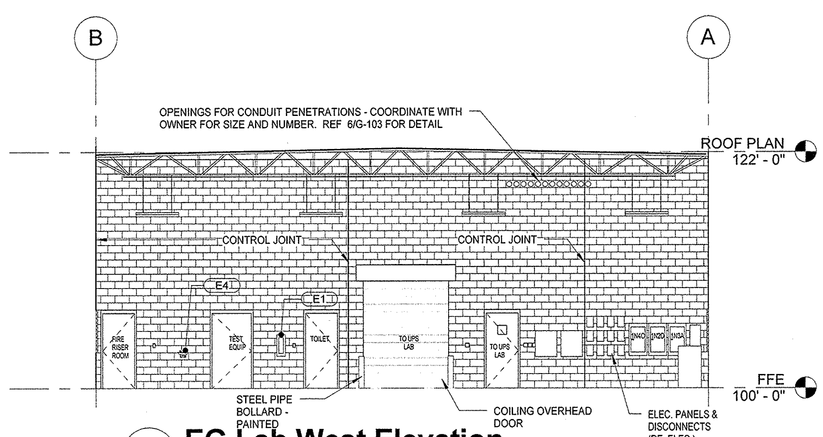

4 **EG Lab West Elevation**
1/8" = 1'-0"

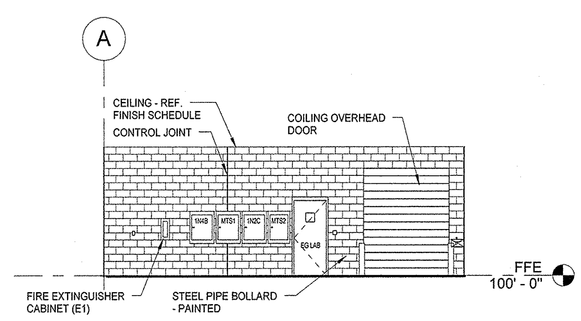

5 **UPS EAST WALL ELEVATION**
1/8" = 1'-0"

REES ASSOCIATES INC
ARCHITECTURE PLANNING INTERIORS
REES PLAZA AT EAST WHARF
9211 LAKE HEFNER PARKWAY, SUITE 300
OKLAHOMA CITY, OKLAHOMA 73120
P:405.942.7337 F:405.948.1261

Mechanical Engineer
050 Engineering Company
228 Robert S. Kerr Ave, Suite 515
Oklahoma City, OK 73102
P: 405.236.2030 F: 405.239.6101
Electrical Engineer
Horner Associates Engineers, Inc.
1306 Commerce Drive
Norman, OK 73071
P: 405.801.2528 F: 405.801.2529
Civil Engineer
Grossman & Keith Engineering
10408 Greenbriar Place
Oklahoma City, OK 73159
P: 405.691.3213 F: 405.691.3214
Structural Engineer
Zahl-Ford, Inc.
8411 S. Walker
Oklahoma City, OK 73139
P: 405.634.3393 F: 405.634.6414

REV	DATE	DESCRIPTION	CHECK	APP'D
		FINAL TYPE B SUBMITTAL		

DEPARTMENT OF TRANSPORTATION
FEDERAL AVIATION ADMINISTRATION
MIKE MONRONEY AERONAUTICAL CENTER – OKLAHOMA CITY, OKLAHOMA

262 PSL POWER SERVICES LAB

ROOM FINISH AND PROD. LEGENDS. PROD. SCHEDULE, INT. ELEV'S

Construction Work Request No: 09-018745

PREPARED BY	APPROVED BY
Rees Associates	JON BERKMAN

DESIGNED SAS	ISSUED BY OFFICE OF FACILITY MANAGEMENT AMP-400	DATE May 26, 2011	I-101
DRAWN COT		DRAWING NO. 09-018745	20 OF 20
WORK ORDER NO.09-018745			