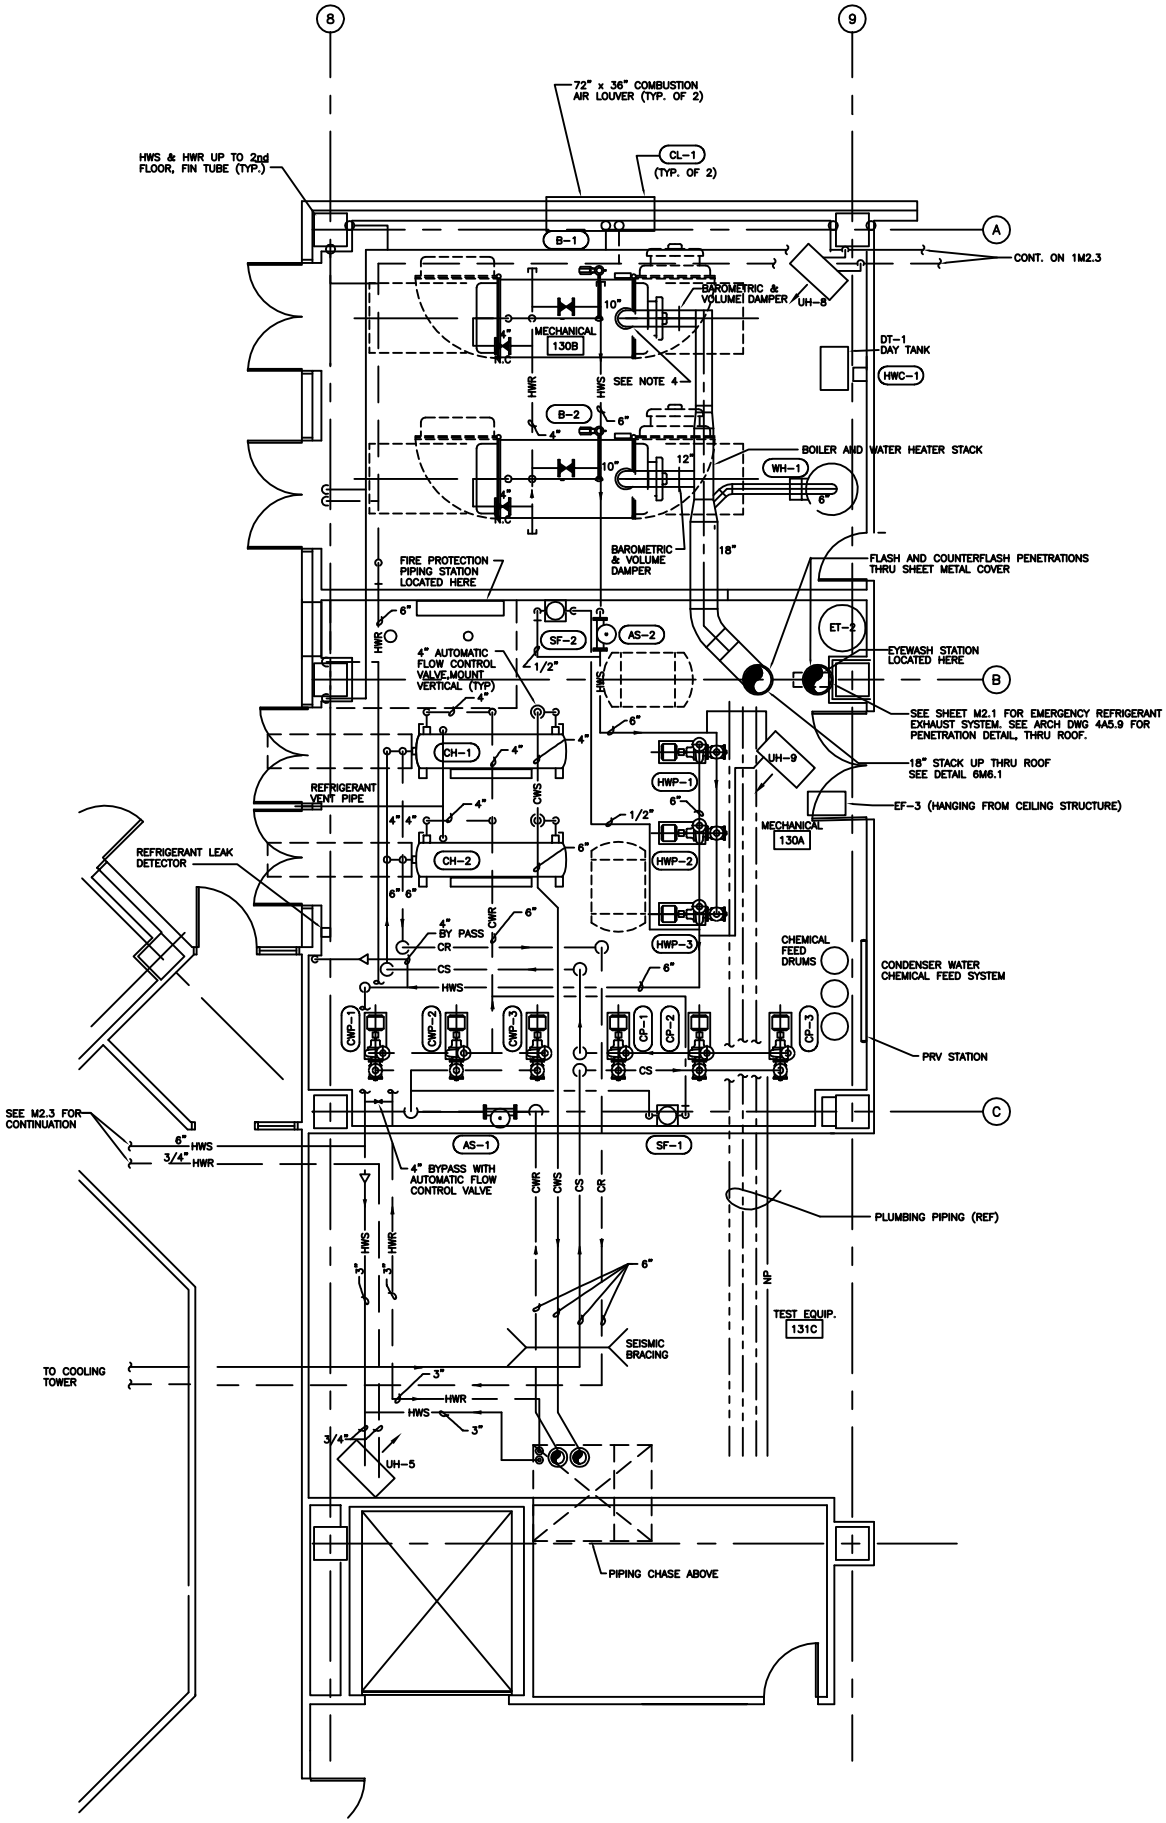

1 M2.3 M2.6 MECH FIRST FLOOR PLAN
SCALE: 1/4"=1'-0"

NOTES:
1. SEE M4.1 FOR
2. SEE M4.2 FOR
3. PIPING IS DIAG PIPING NOT SH
4. BOILER IS 3-F
5. 3" DEEP GALV PIPING CROSS

4' 3' 2
SCALE:

REV	D
A	12/

NORT