NOTES

1. SEE A000 FOR ARCHITECTURAL GENERAL NOTES.
2. SEE A530 FOR FINISH AND COLOR SCHEDULE.
3. ALL WORK IN THIS AREA SHOULD NOT INTERRUPT AIR TRAFFIC CONTROL ACTIVITIES UNLESS PRIOR COORDINATION WITH FAA RE.

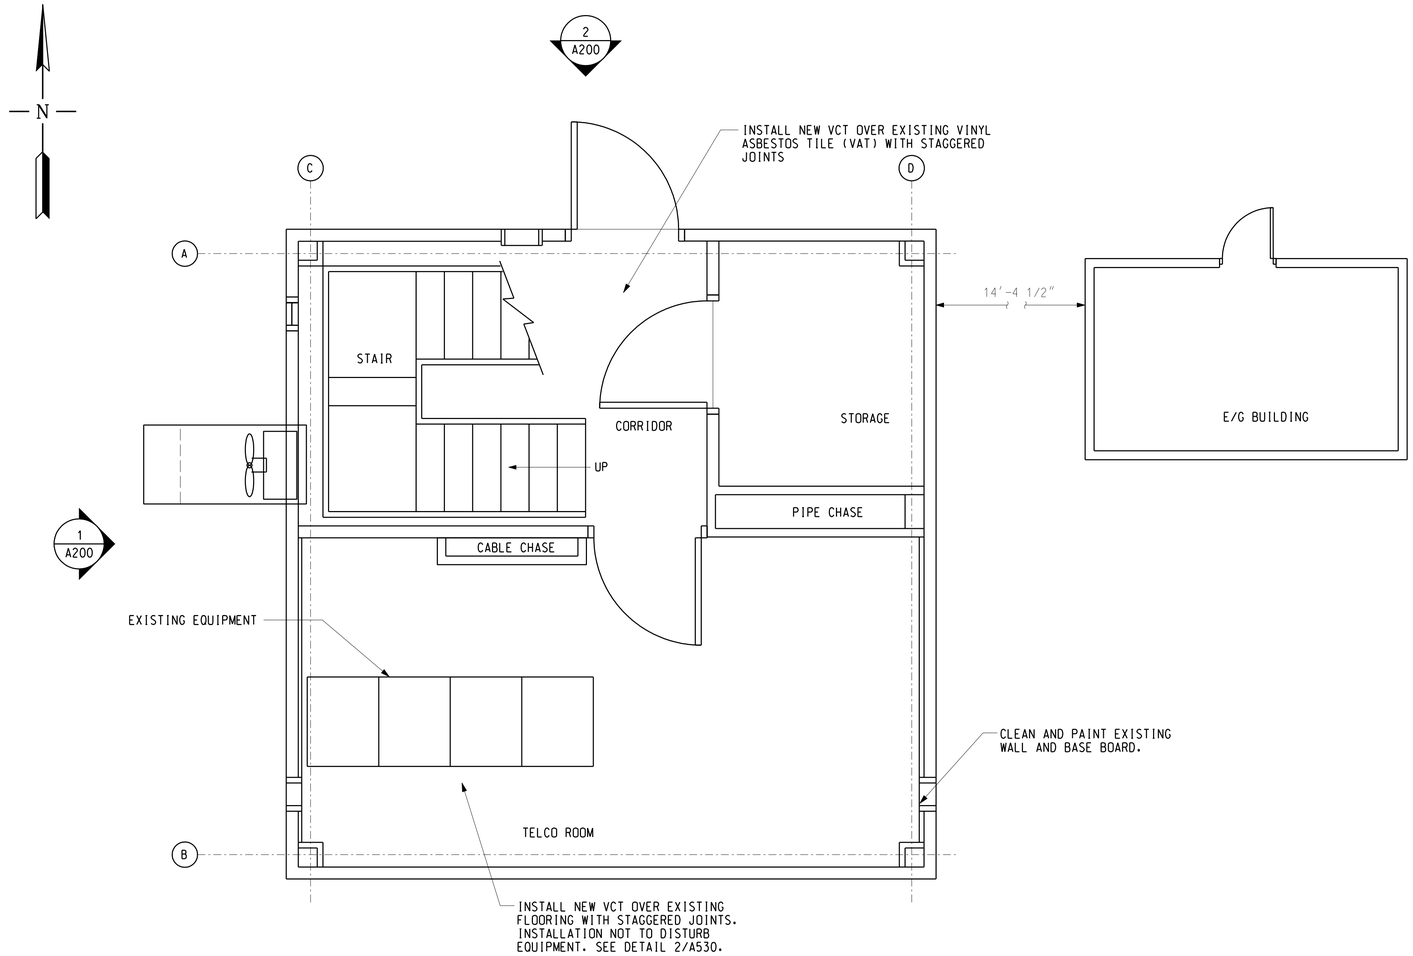

1 A100 GROUND LEVEL- TELCO

SCALE: 1/2" = 1'-0"

2' 0 2' 4'

1/2" = 1'-0"

SCALES SHOWN FOR 22" X 34" SHEET. ADJUST SCALES FOR OTHER SIZES.

REV	APPROVED DATE	DESCRIPTION	JCN	REDLINE DATE	APVD

STATE OF GEORGIA
MARK RICHARD BOHRER
CERTIFICATE NO. RA010233
REGISTERED ARCHITECT

HARTRAMPF

7000 CENTRAL PARKWAY, SUITE 1475
ATLANTA, GEORGIA 30328

HEI JOB NUMBER: 09033.00

DEPARTMENT OF TRANSPORTATION
FEDERAL AVIATION ADMINISTRATION

ATHENS AIRPORT TRAFFIC CONTROL TOWER
ATCT - MAJOR SUSTAIN AND SEISMIC MITIGATION
ARCHITECTURAL
GROUND LEVEL- TELCO- FLOOR PLAN

ATHENS (ATHENS MUNICIPAL AIRPORT) GA

REVIEWED BY	SUBMITTED BY	APPROVED BY
	VIRGIL HOOPER, PE.	MARK BEEKMAN

DESIGNED CMR	ISSUED BY ATLANTA TERMINAL ENGINEERING CENTER	DATE 03/31/2010	JCN 804669	
DRAWN CMR		DRAWING NO AHN-D-ATCT-A100		REV
CHECKED MRB				

$FILES $DATES $TIMES $NAMES

...\C Arch\AHN-D-ATCT-A100.dgn 3/31/2010 12:54:44 PM