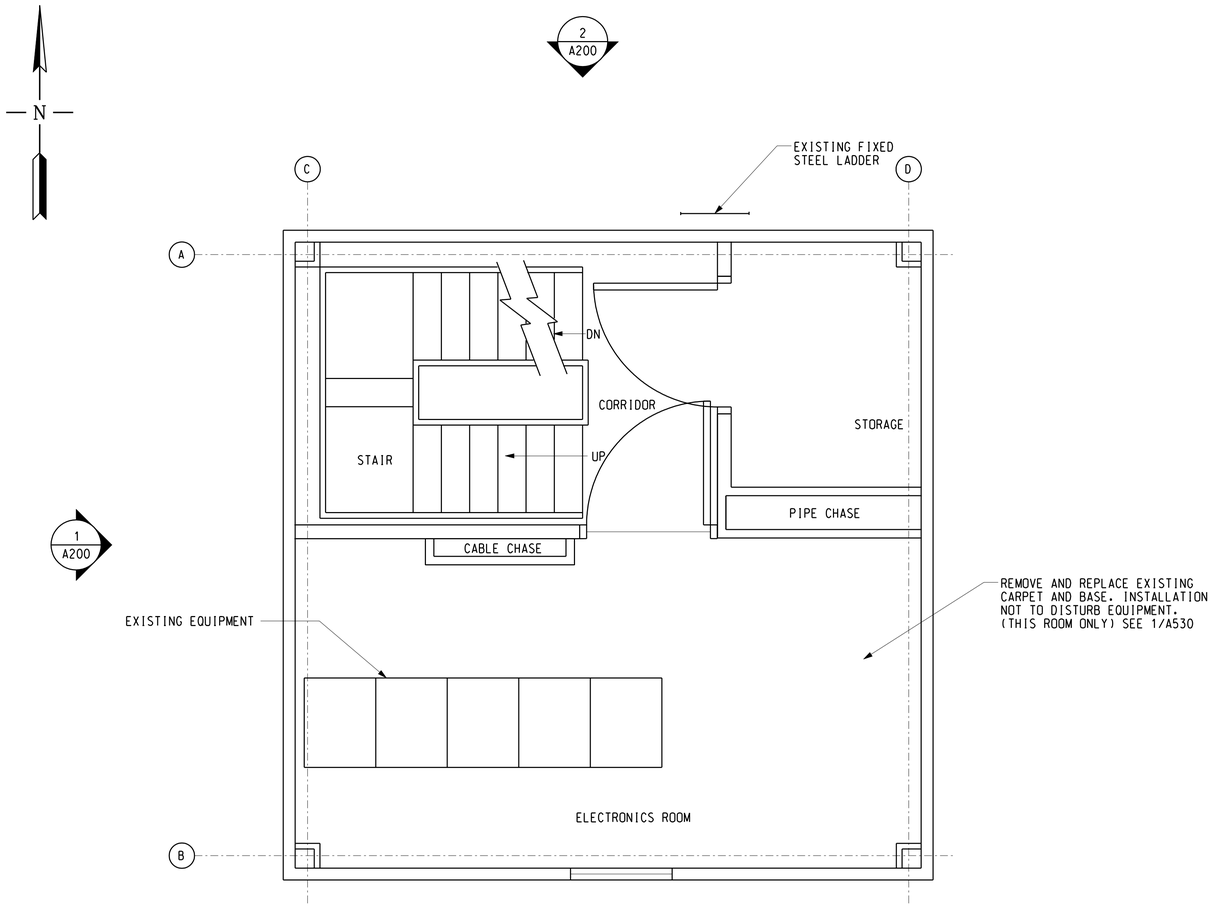

1/A101 SECOND LEVEL- ELECTRONICS

SCALE: 1/2" = 1'-0"

NOTES

1. SEE A000 FOR ARCHITECTURAL GENERAL NOTES.
2. SEE NOTES ON DRAWING A100.

2' 0 2' 4'
1/2" = 1'-0"

SCALES SHOWN FOR 22" X 34" SHEET. ADJUST SCALES FOR OTHER SIZES.

PAGE OF 63

REV	APPROVED DATE	DESCRIPTION	JCN	REDLINE DATE	APVD

STATE OF GEORGIA
MARK RICHARD BOHRER
CERTIFICATE NO. RA019023
REGISTERED ARCHITECT

HARTRAMPF

7000 CENTRAL PARKWAY, SUITE 1475
ATLANTA, GEORGIA 30328

HEI JOB NUMBER: 09033.00

DEPARTMENT OF TRANSPORTATION
FEDERAL AVIATION ADMINISTRATION

ATHENS AIRPORT TRAFFIC CONTROL TOWER
ATCT - MAJOR SUSTAIN AND SEISMIC MITIGATION
ARCHITECTURAL
SECOND LEVEL- ELECTRONICS- FLOOR PLAN

ATHENS (ATHENS MUNICIPAL AIRPORT) GA

REVIEWED BY

SUBMITTED BY: VIRGIL HOOPER, PE.

APPROVED BY: MARK BEEKMAN

DESIGNED GMR
DRAWN GMR
CHECKED MRB

ISSUED BY: ATLANTA TERMINAL ENGINEERING CENTER

DATE 03/31/2010 JCN 804669

DRAWING NO AHN-D-ATCT-A101 REV

$FILE$ $DATE$ $TIME$ $NAME$

...\C Arch\AHN-D-ATCT-A101.dgn 3/31/2010 12:55:04 PM