NOTES

1. SEE A000 FOR ARCHITECTURAL GENERAL NOTES.
2. SEE NOTES ON DRAWING A100.
3. COORDINATE REMOVAL OF GRATING WITH FAA RE.

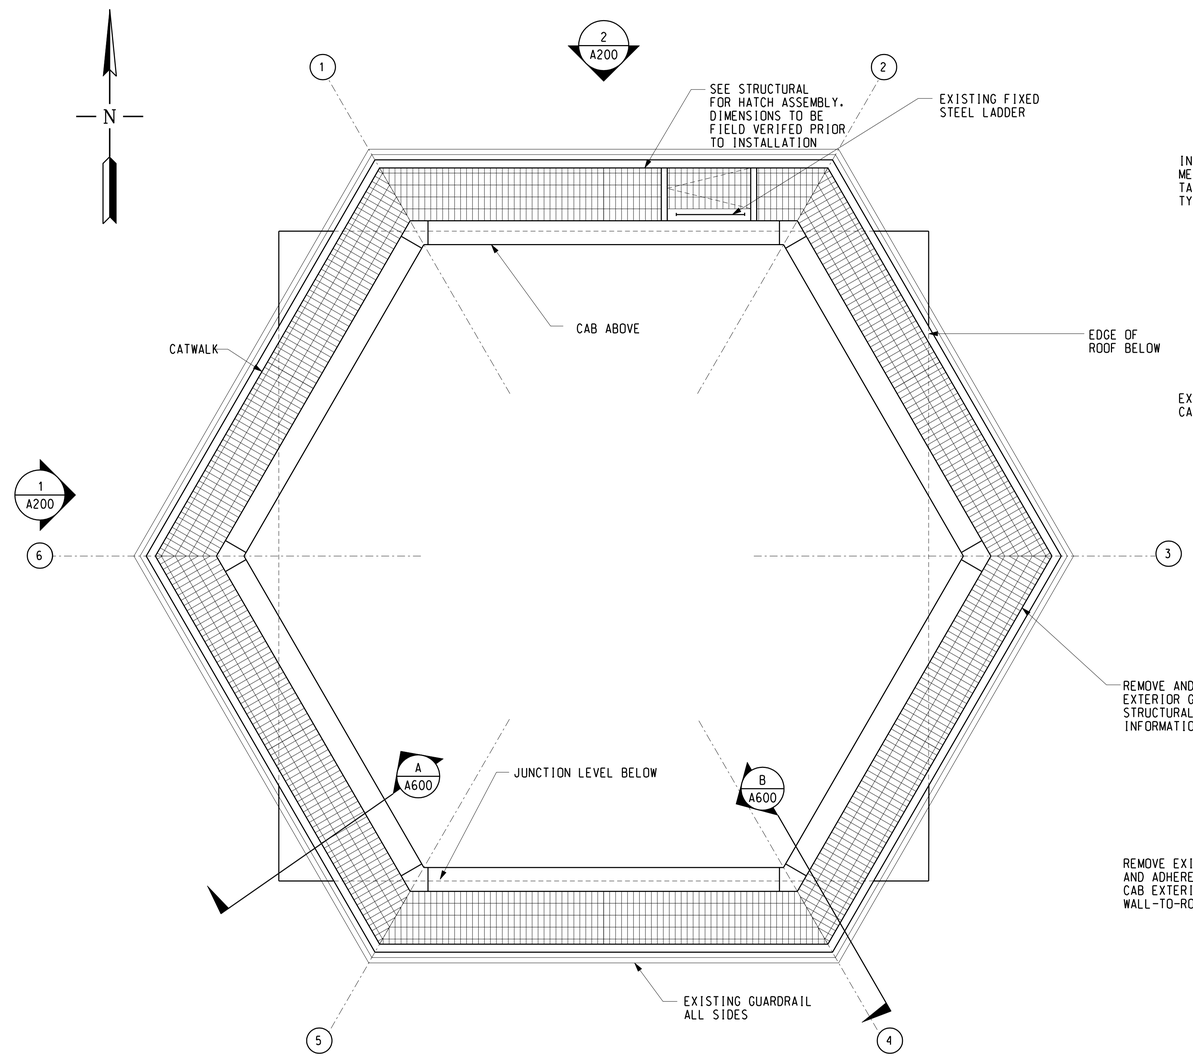

1 A104 CATWALK LEVEL
SCALE: 1/2" = 1'-0"

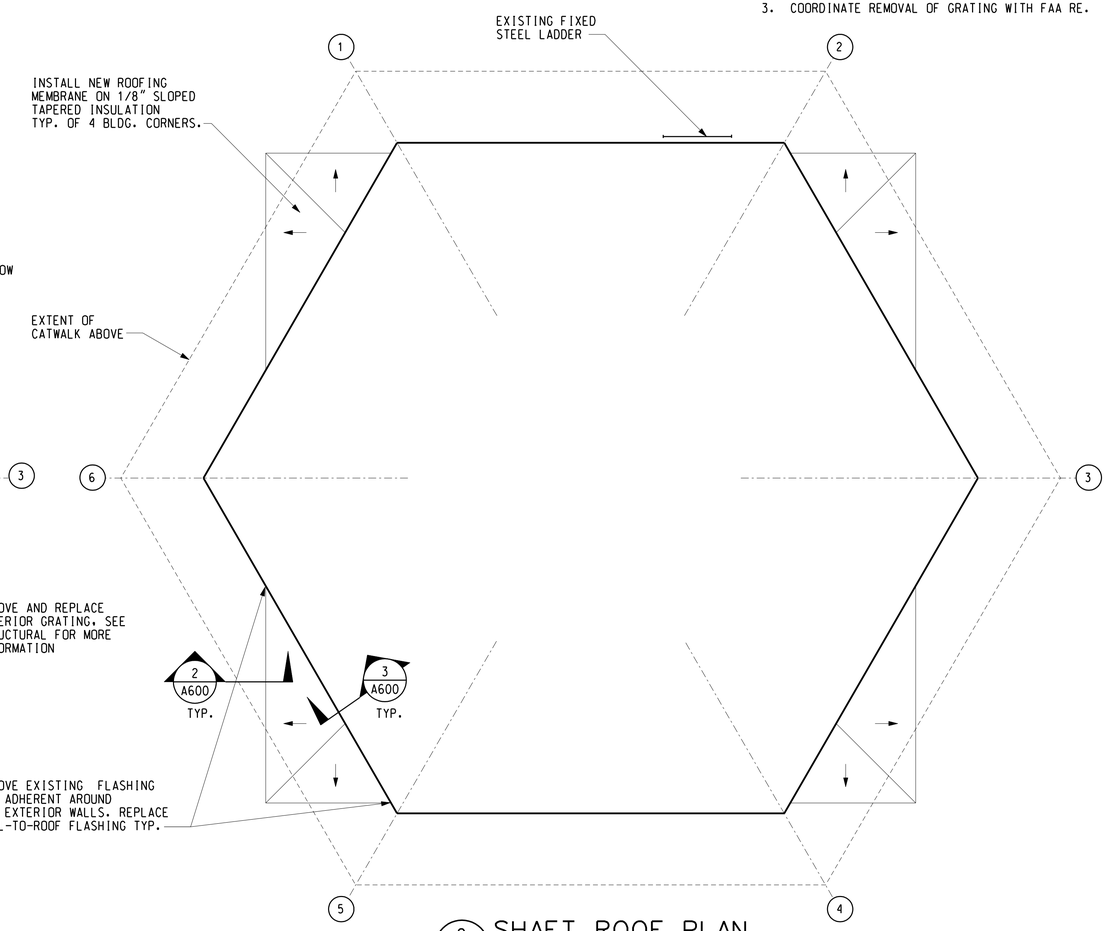

2 A104 SHAFT ROOF PLAN
SCALE: 1/2" = 1'-0"

2' 0 2' 4'
1/2" = 1'-0"

SCALES SHOWN FOR 22" X 34" SHEET. ADJUST SCALES FOR OTHER SIZES.

PAGE OF 63

REV	APPROVED DATE	DESCRIPTION	JCN	REDLINE DATE	APVD

STATE OF GEORGIA
MARK RICHARD BOHRER
CERTIFICATE NO. RA010223
REGISTERED ARCHITECT

HARTRAMPF

7000 CENTRAL PARKWAY, SUITE 1475
ATLANTA, GEORGIA 30328

HEI JOB NUMBER: 09033.00

DEPARTMENT OF TRANSPORTATION
FEDERAL AVIATION ADMINISTRATION

ATHENS AIRPORT TRAFFIC CONTROL TOWER
ATCT - MAJOR SUSTAIN AND SEISMIC MITIGATION
ARCHITECTURAL
CATWALK LEVEL- FLOOR & ROOF PLANS

ATHENS (ATHENS MUNICIPAL AIRPORT) GA

REVIEWED BY	SUBMITTED BY	APPROVED BY
	VIRGIL HOOPER, PE.	MARK BEEKMAN

DESIGNED GMR	ISSUED BY ATLANTA TERMINAL ENGINEERING CENTER	DATE 03/31/2010	JCN 804669
DRAWN GMR		DRAWING NO AHN-D-ATCT-A104	REV
CHECKED MRB			

$FILES $DATES $TIMES $NAMES

...\C Arch\AHN-D-ATCT-A104.dgn 3/31/2010 12:55:55 PM