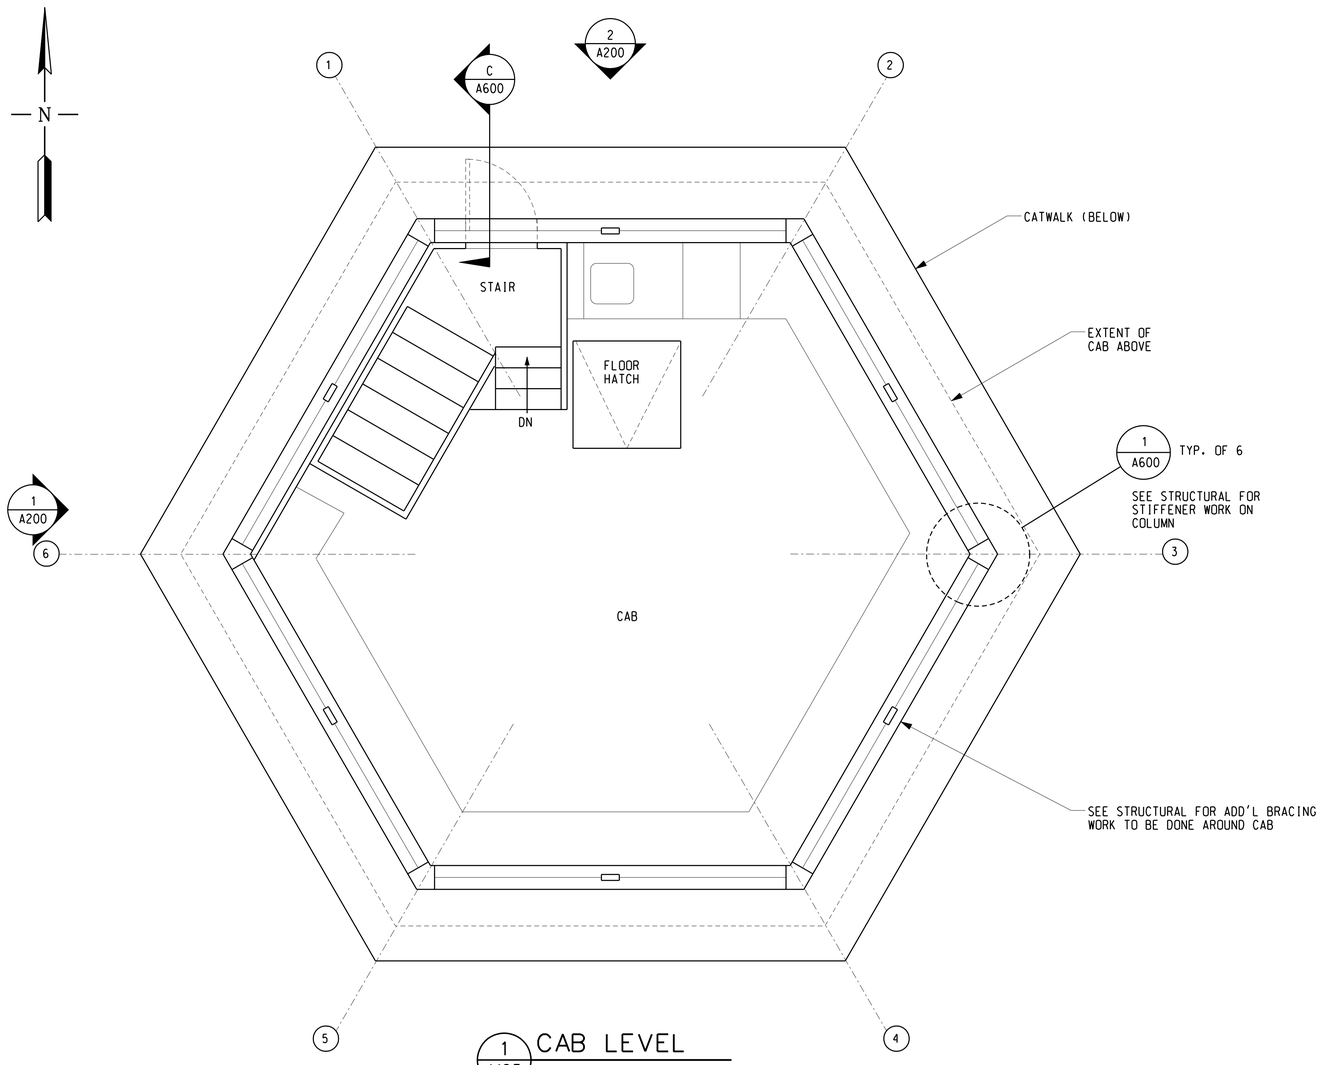

1 A105 CAB LEVEL
SCALE: 1/2" = 1'-0"

NOTES

1. SEE A000 FOR ARCHITECTURAL GENERAL NOTES.
2. SEE NOTES ON DRAWING A100.

2' 0 2' 4'
1/2" = 1'-0"

SCALES SHOWN FOR 22" X 34" SHEET. ADJUST SCALES FOR OTHER SIZES.

REV	APPROVED DATE	DESCRIPTION	JCN	REDLINE DATE	APVD

STATE OF GEORGIA
MARK RICHARD BOHRER
CERTIFICATE NO. RA017023
REGISTERED ARCHITECT

HARTRAMPF
7000 CENTRAL PARKWAY, SUITE 1475
ATLANTA, GEORGIA 30328
HEI JOB NUMBER: 09033.00

DEPARTMENT OF TRANSPORTATION
FEDERAL AVIATION ADMINISTRATION

ATHENS AIRPORT TRAFFIC CONTROL TOWER
ATCT - MAJOR SUSTAIN AND SEISMIC MITIGATION
ARCHITECTURAL
CAB LEVEL- FLOOR PLAN

ATHENS (ATHENS MUNICIPAL AIRPORT) GA

REVIEWED BY	SUBMITTED BY	APPROVED BY
	VIRGIL HOOPER, PE.	MARK BEEKMAN

DESIGNED GMR	ISSUED BY	DATE 03/31/2010	JCN 804669	
DRAWN GMR	ATLANTA TERMINAL ENGINEERING CENTER	DRAWING NO		REV
CHECKED MRB		AHN-D-ATCT-A105		

$FILE$ $DATE$ $TIME$ $NAME$

...\C Arch\AHN-D-ATCT-A105.dgn 3/31/2010 12:56:22 PM