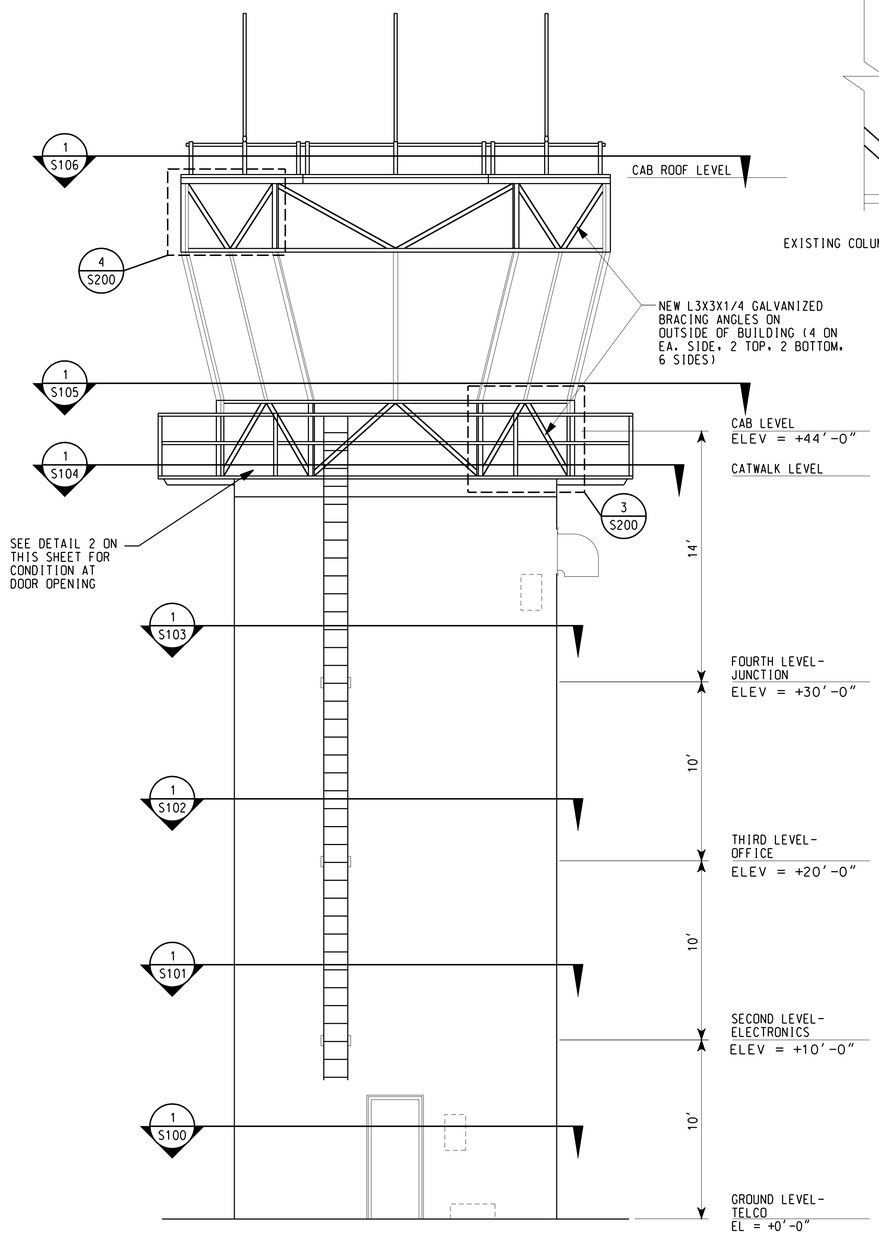

1 S200 NORTH SIDE ELEVATION
1/4" = 1' - 0"

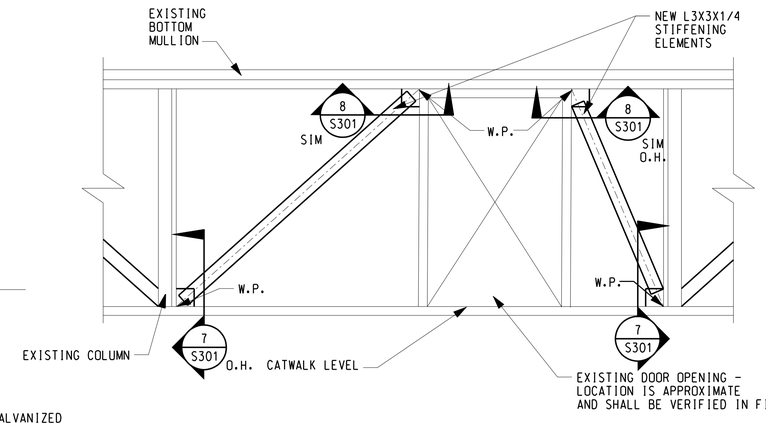

2 S200 ELEVATION - REINFORCED PANEL
SCALE: 3/4" = 1' - 0"

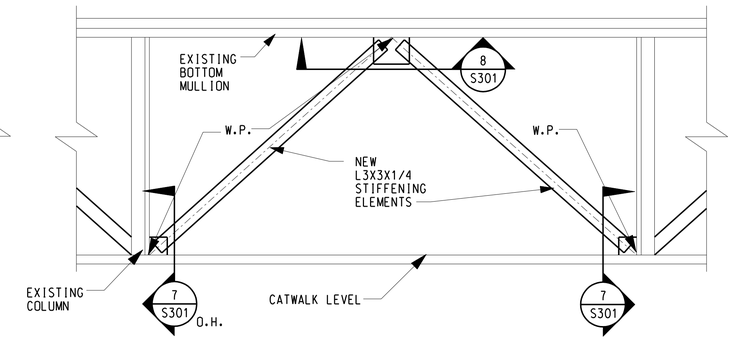

3 S200 ELEVATION - REINFORCED PANEL
SCALE: 3/4" = 1' - 0"

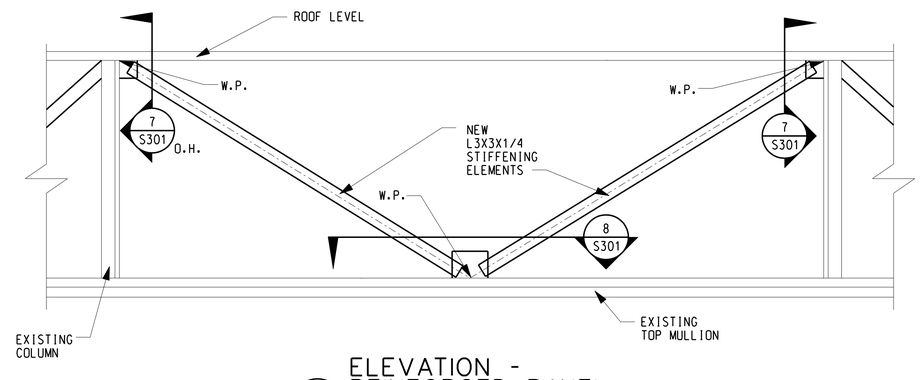

4 S200 ELEVATION - REINFORCED PANEL
SCALE: 3/4" = 1' - 0"

NOTES

1. PAINT ALL EXPOSED STEEL BLACK AFTER INSTALLATION OF NEW BRACING MEMBERS.

4' 0 4' 8'
1/4" = 1'-0"

1' 0 1' 2'
1" = 1'-0"

SCALES SHOWN FOR 22" X 34" SHEET. ADJUST SCALES FOR OTHER SIZES.

PAGE OF 63

REV	APPROVED DATE	DESCRIPTION	JCN	REDLINE DATE	APVD

GEORGIA REGISTERED No. 18048 PROFESSIONAL ENGINEER ROBERT A. BASS

HARTRAMPF
7000 CENTRAL PARKWAY, SUITE 1475
ATLANTA, GEORGIA 30328
HEI JOB NUMBER: 09033.00

DEPARTMENT OF TRANSPORTATION
FEDERAL AVIATION ADMINISTRATION

ATHENS AIRPORT TRAFFIC CONTROL TOWER
ATCT - MAJOR SUSTAIN AND SEISMIC MITIGATION
STRUCTURAL
ELEVATIONS

ATHENS (ATHENS MUNICIPAL AIRPORT) GA

REVIEWED BY	SUBMITTED BY	APPROVED BY
	VIRGIL HOOPER, PE.	MARK BEEKMAN

DESIGNED SNG	ISSUED BY	DATE 03/31/2010	JCN 804669	
DRAWN SNG	ATLANTA TERMINAL ENGINEERING CENTER	DRAWING NO AHN-D-ATCT-S200		REV
CHECKED RAB				

$FILES $DATE$ $TIME$ $NAME$

...\D Struc\AHN-D-ATCT-S200.dgn 3/31/2010 1:02:21 PM