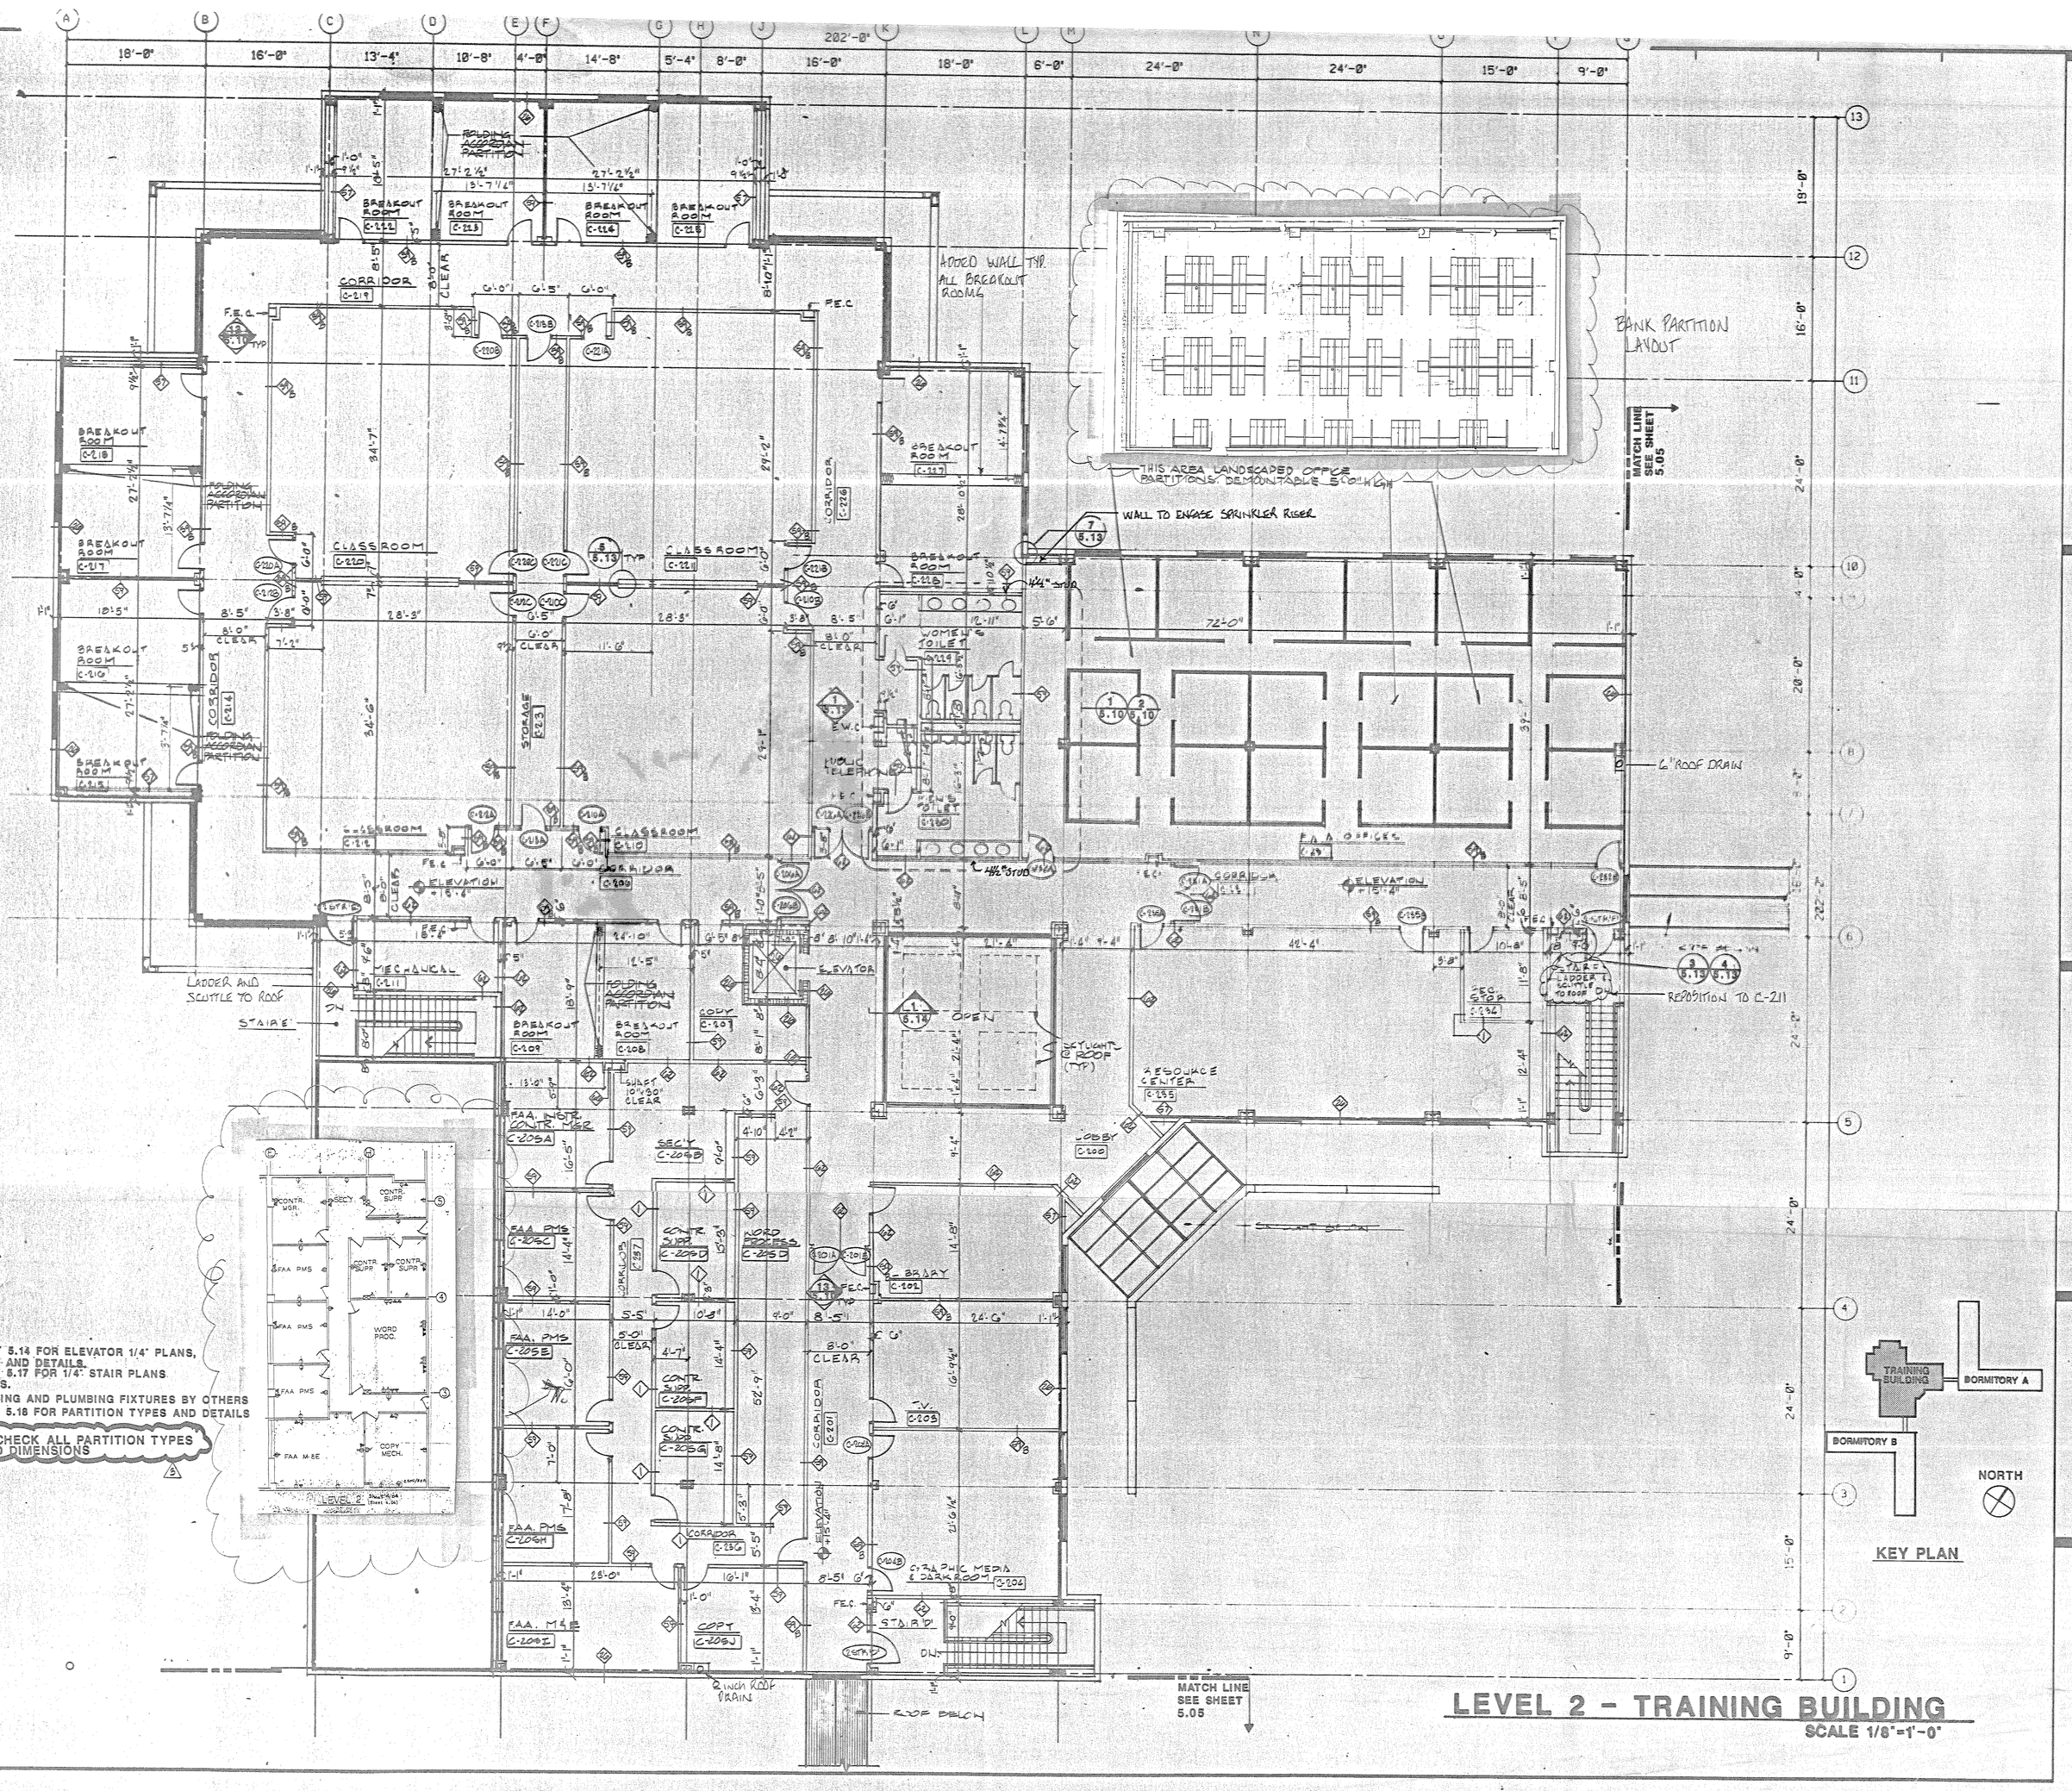

NOTES:

1. SEE SHEET 5.14 FOR ELEVATOR 1/4" PLANS, SECTIONS, AND DETAILS.
2. SEE SHEET 5.17 FOR 1/4" STAIR PLANS & SECTIONS.
3. ALL PLUMBING AND PLUMBING FIXTURES BY OTHERS
4. SEE SHEET 5.18 FOR PARTITION TYPES AND DETAILS

NOTE, RECHECK ALL PARTITION TYPES AND DIMENSIONS

KEY PLAN

LEVEL 2 - TRAINING BUILDING

SCALE 1/8"=1'-0"

HLM
Hansen Lind Meyer, Inc.

Suite 400
455 South Orange
Orlando, Florida 32801
305 422.7061

Iowa City, Iowa
Chicago, Illinois
Orlando, Florida

project name/owner's name

ITT - PALM COAST

FAA MANAGEMENT TRAINING FACILITY

project number

8486.02

owner's project number

consultants/construction managers

GILBANE BUILDING COMPANY

seal/signature

issued for

item	date
ISSUED	12/3/86
REISSUED	1-12-87
1 ADDENDUM #1	3-10-87
2 ADDENDUM #2	3-18-87
3 ADDENDUM #3	4-14-87

drawn by E. BEISING

checked by T. B. K.

sheet title

INTERIOR CONSTRUCTION PLAN - LEVEL 2/ TRAINING BUILDING

sheet number

5.07