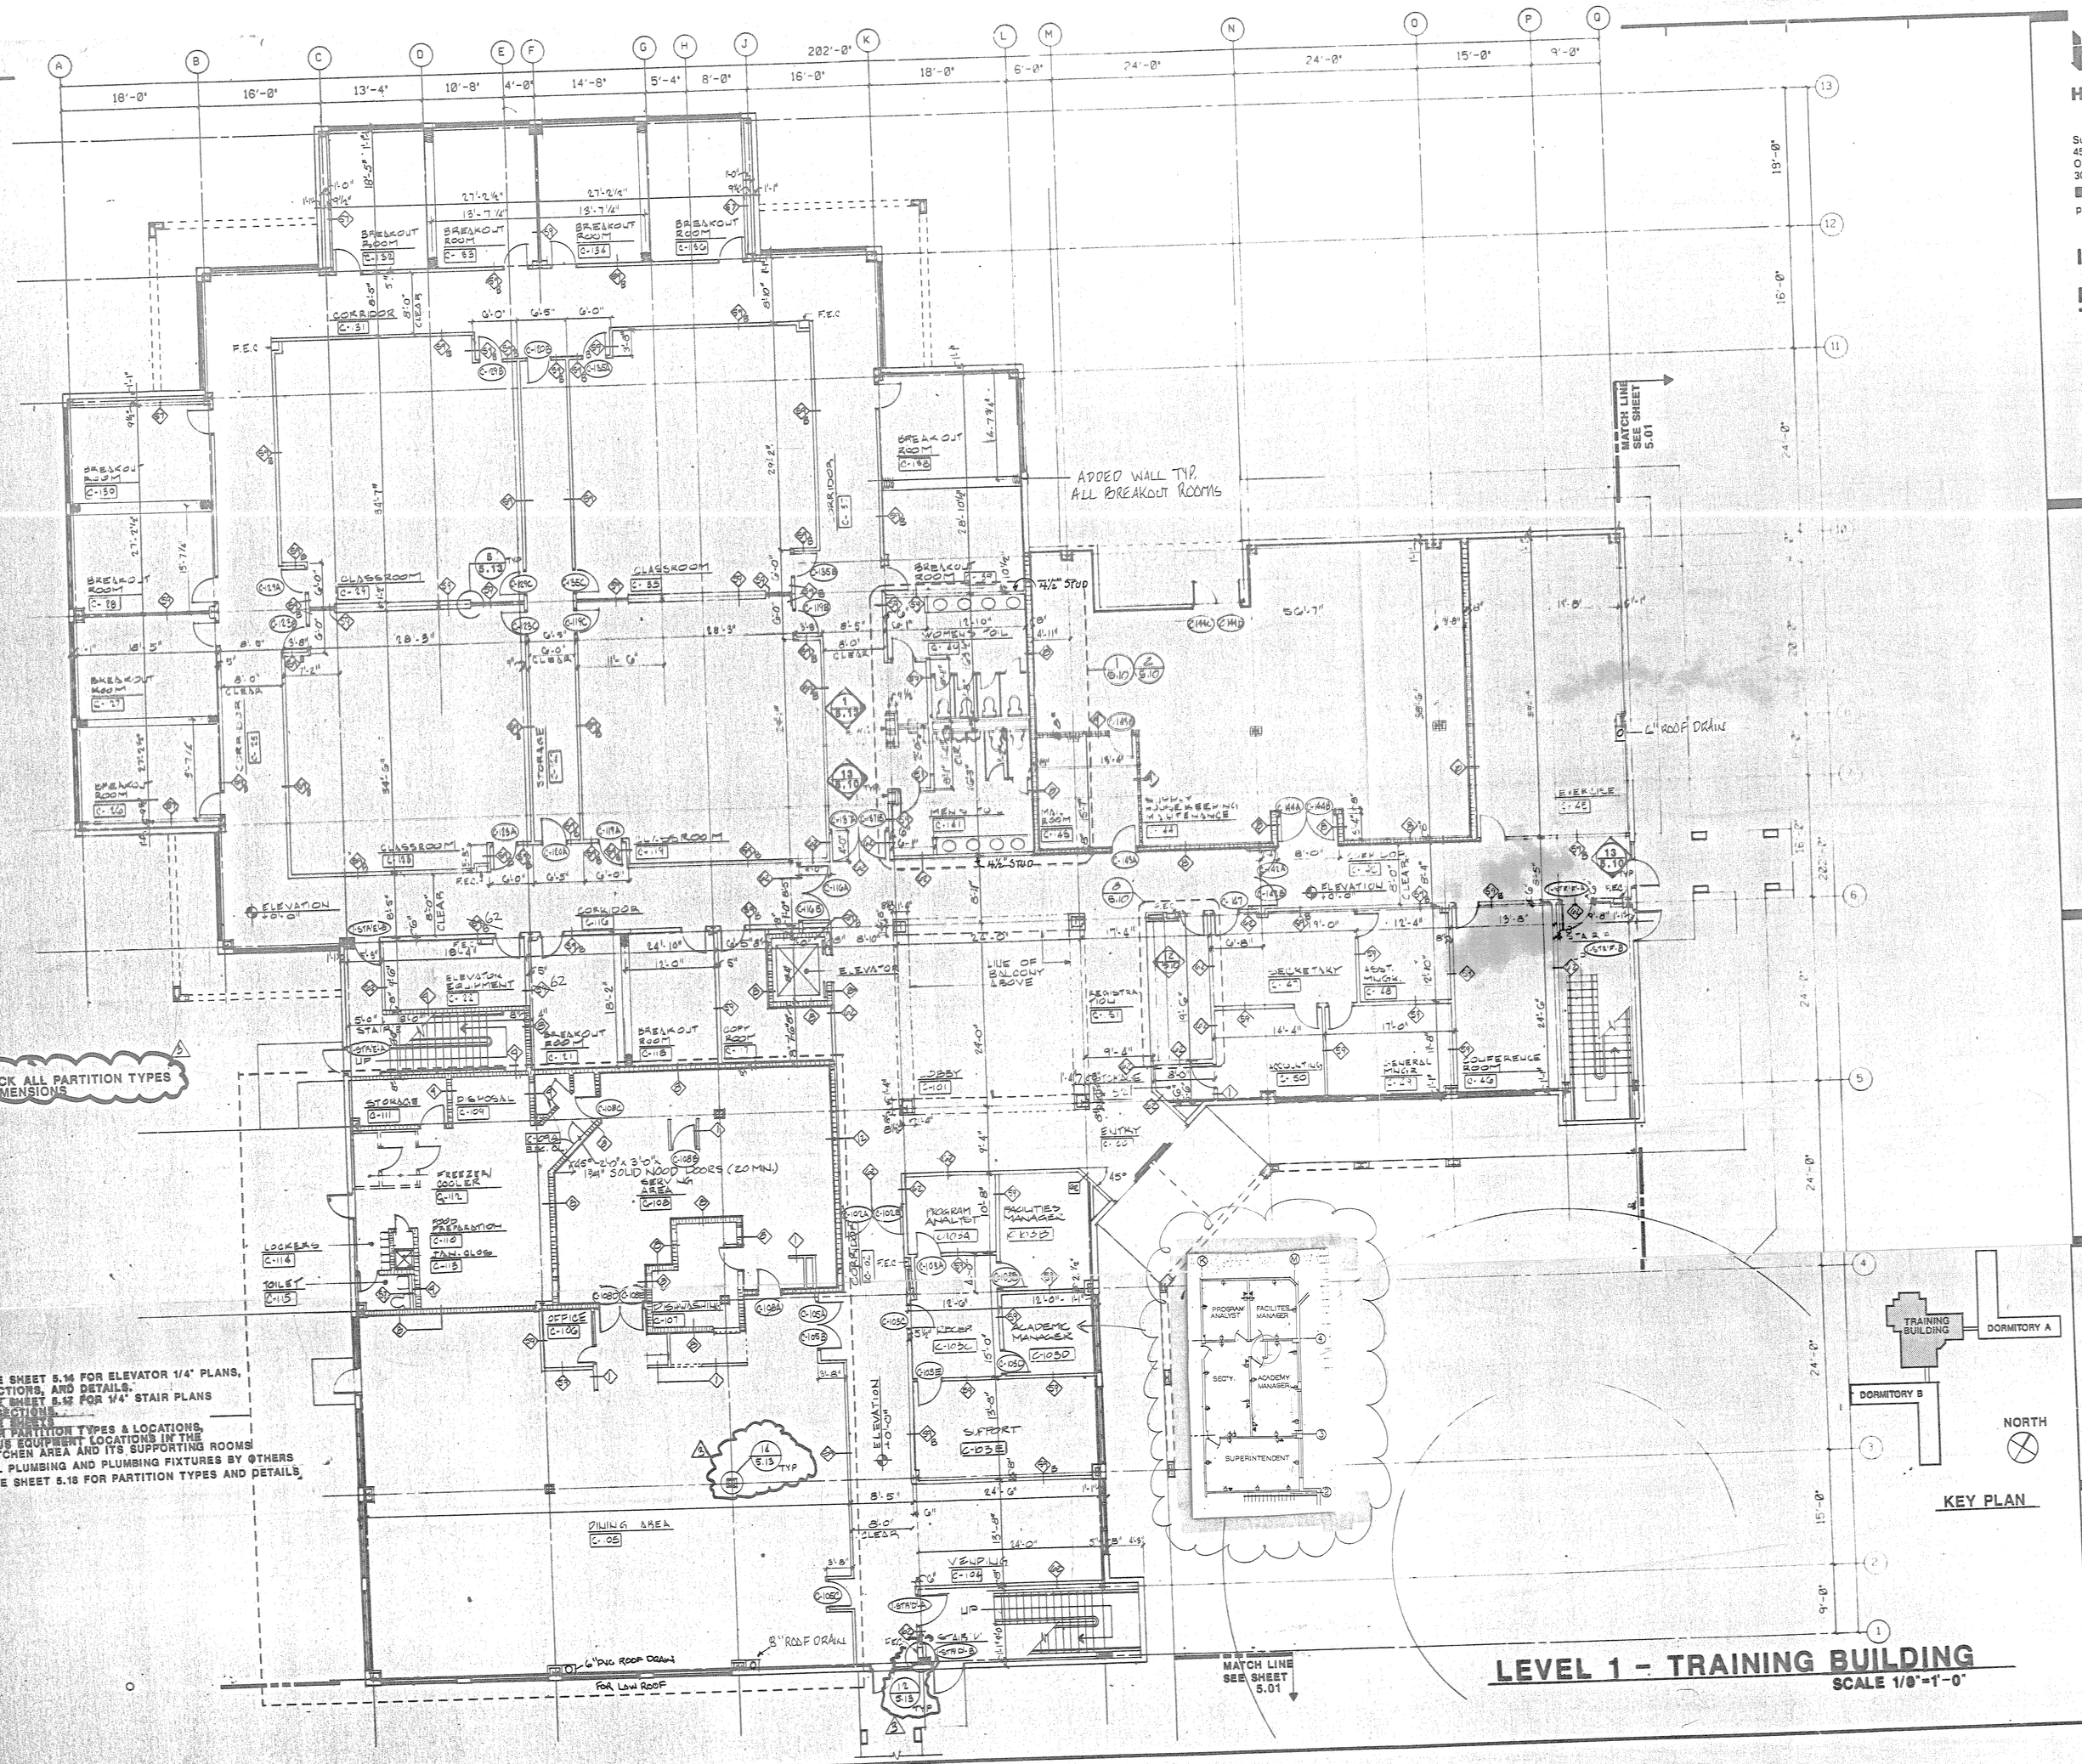

HLM

Hansen Lind Meyer, Inc.

Suite 400
455 South Orange
Orlando, Florida 32801
305 422.7061

Iowa City, Iowa
Chicago, Illinois
Orlando, Florida

project name/owner's name

ITT - PALM COAST

FAA MANAGEMENT TRAINING FACILITY

project number

8486.02

owner's project number

consultants/construction managers

GILBANE BUILDING COMPANY

seal/signature

issued for

item	date
ISSUED	12/3/86
REISSUED	1-12-87
1 ADDENDUM #1	3-10-87
2 ADDENDUM #2	3-18-87
3 ADDENDUM #3	4-14-87

drawn by F. FESING

checked by M. K.

sheet title

INTERIOR CONSTRUCTION PLAN - LEVEL 1/ TRAINING BUILDING

sheet number

5.03