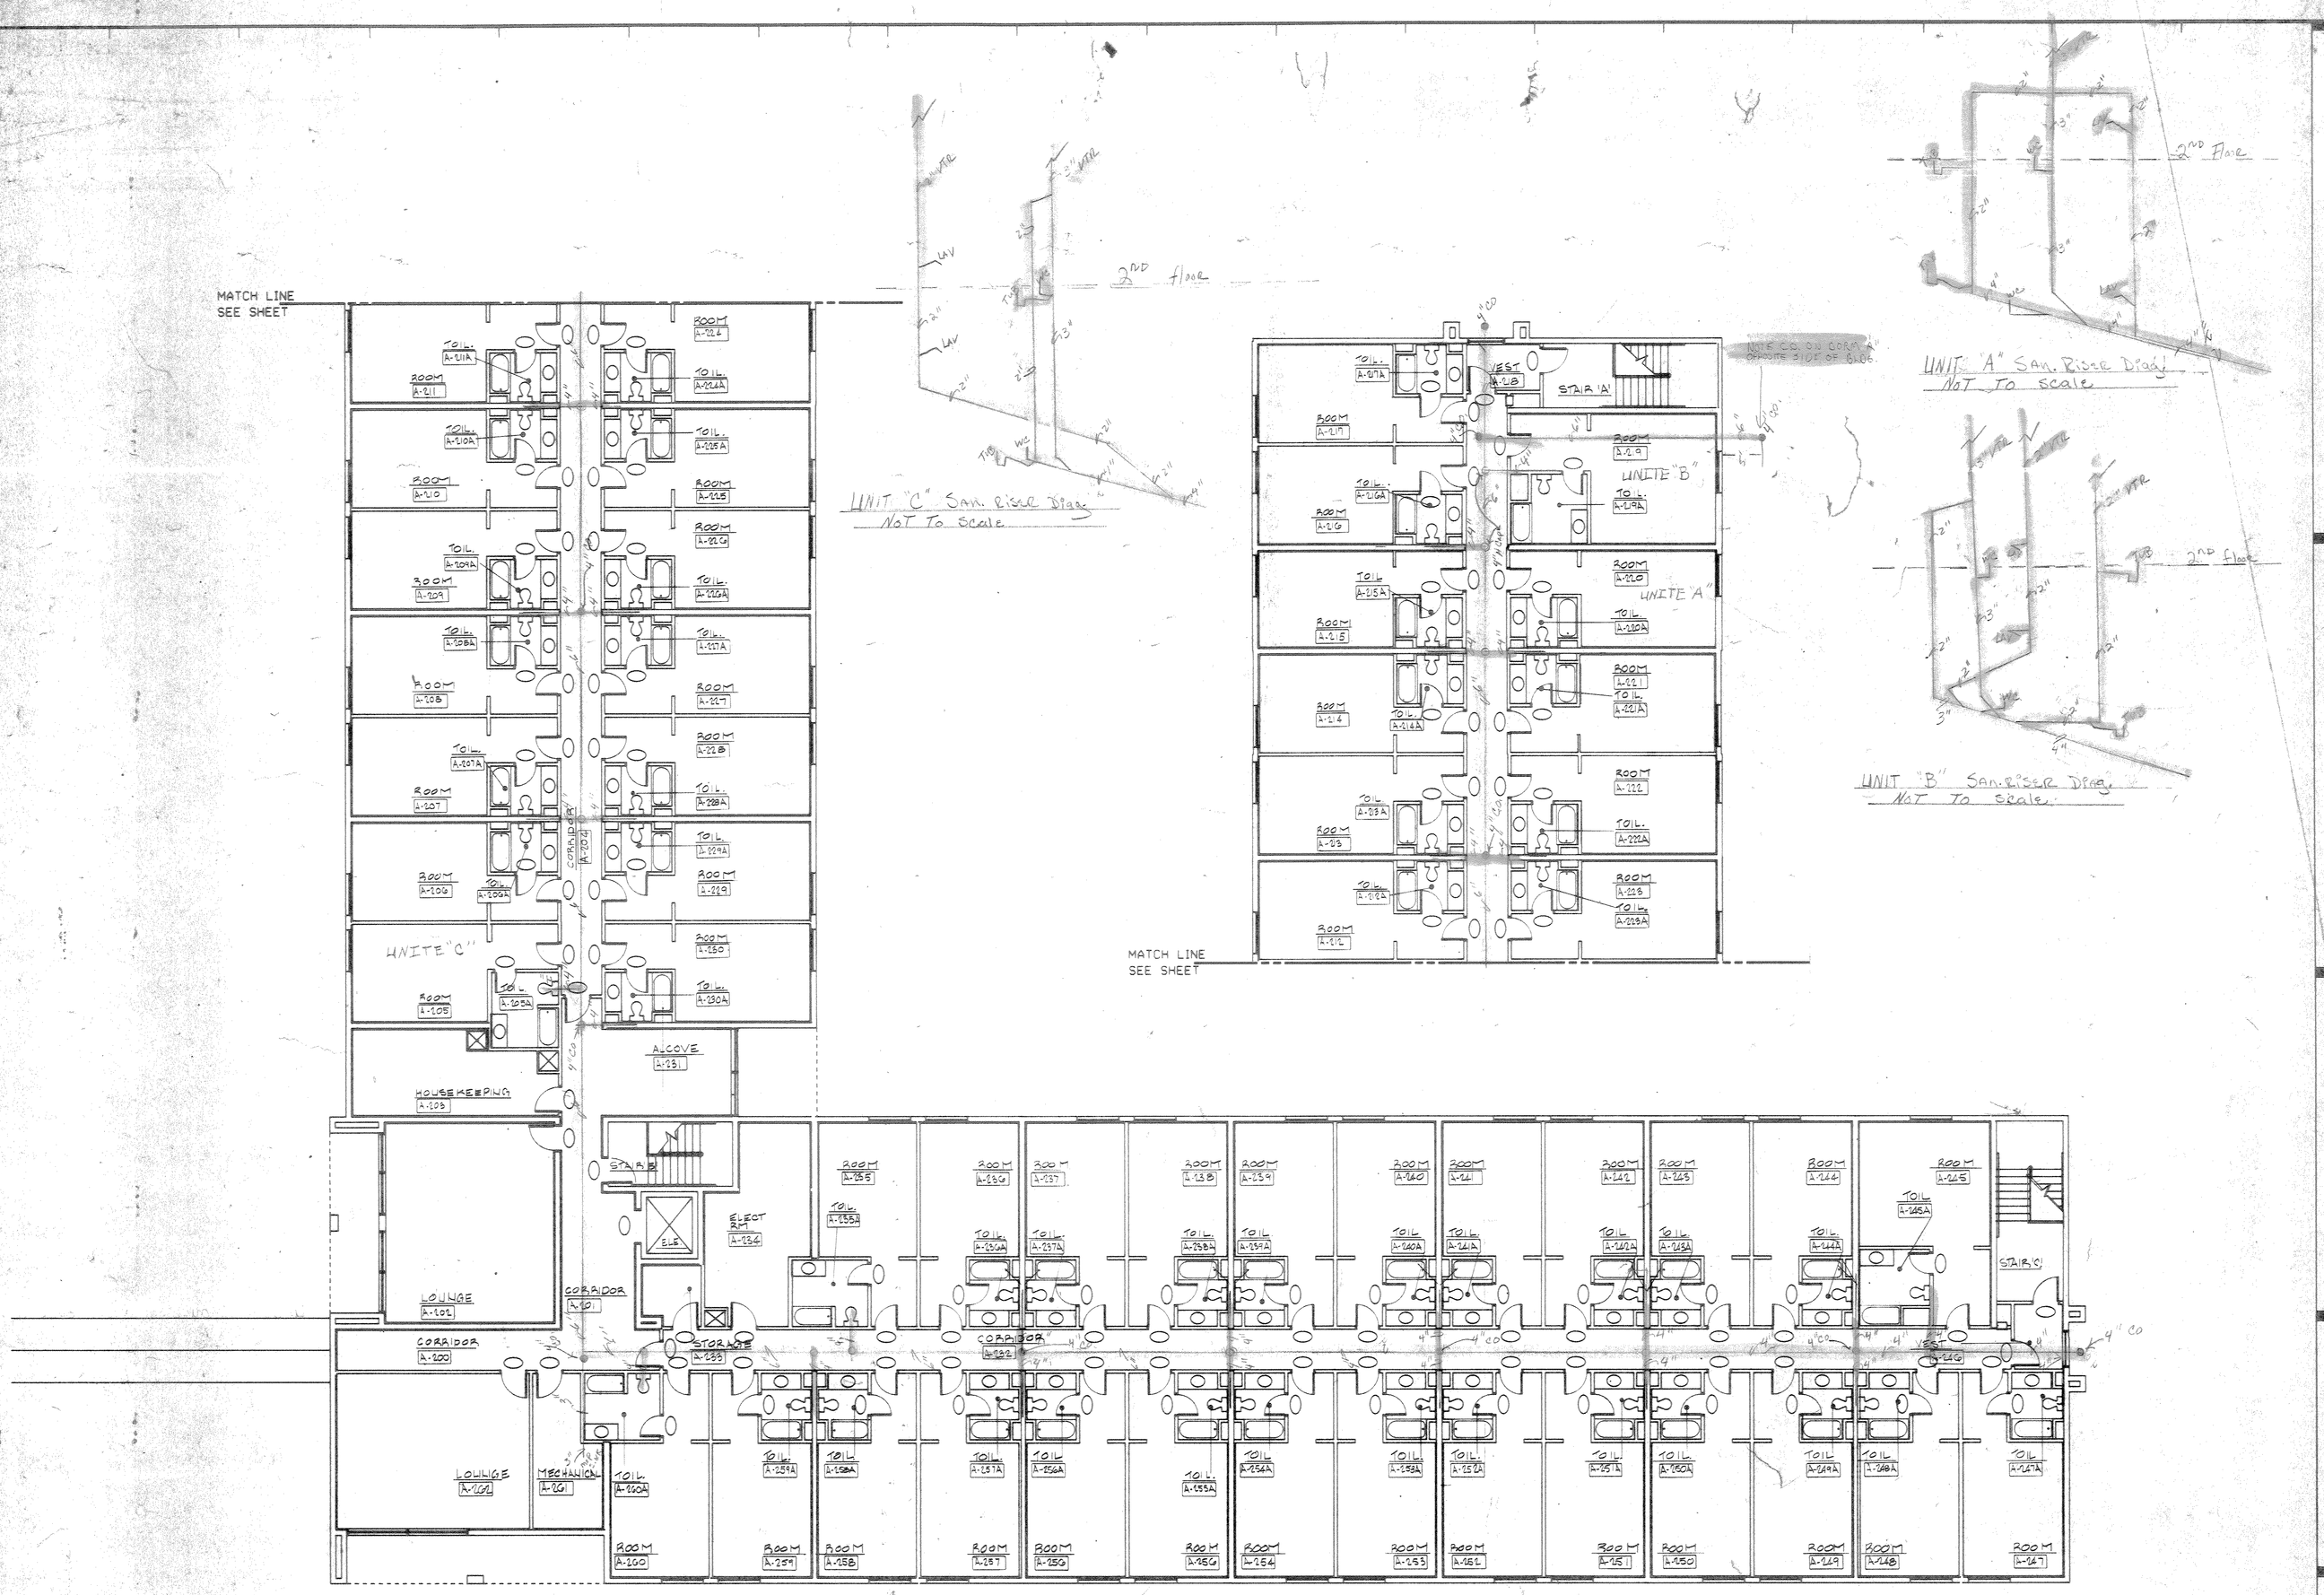

PLUMBING SAN PIPING
1ST & 2ND FL DORM BUILD A&B

[redacted]

project name/owner's name

ITT - PALM COAST

FAA MANAGEMENT TRAINING FACILITY

project number

8486.02

owner's project number

consultants/construction managers

GILBANE BUILDING COMPANY

Ferran Engineering Group, Inc.
530 GRAND STREET
ORLANDO, FLORIDA 32805
(305) 422-3551

seal signature

issued for

item	date
REVISED	

drawn by J. OH
checked by R.S.R.
SCALE = 1/8 = 1'
ISSUED 2/6/87

sheet title

PLUMBING SAN.
1ST & 2ND FL DORM.
BUILD. A & B

sheet number

8.04