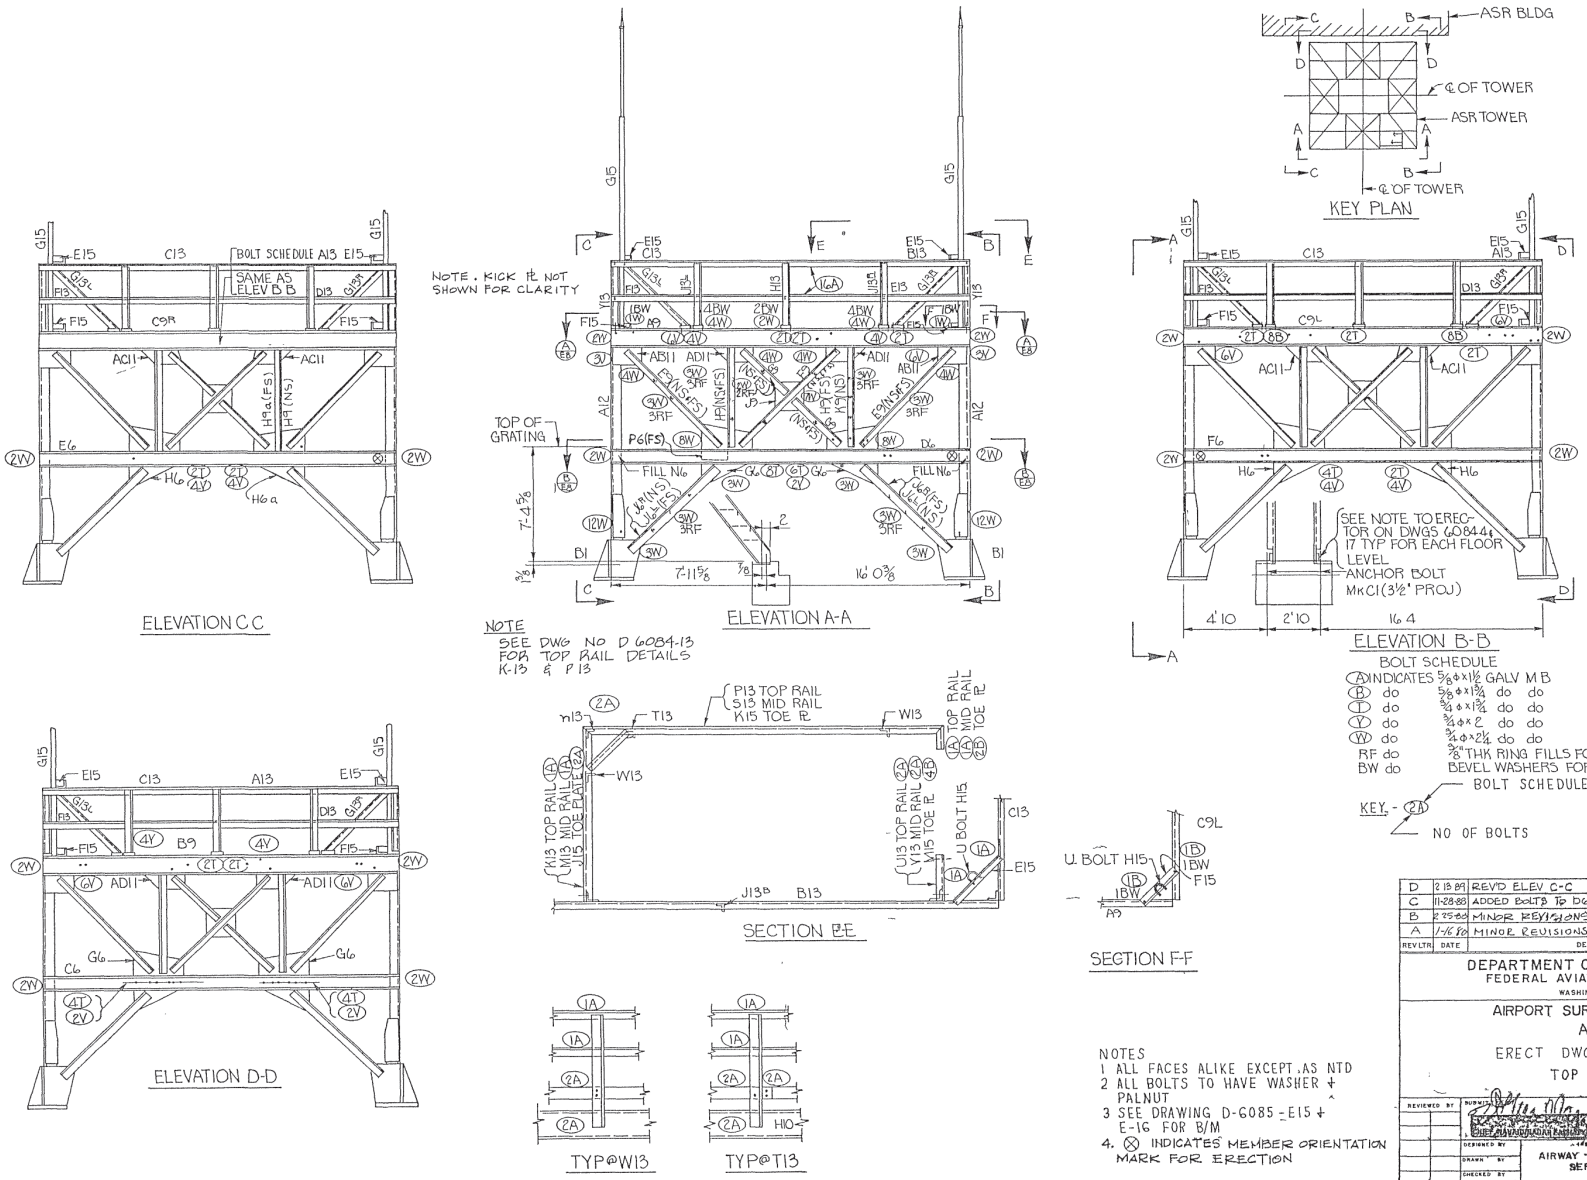

NOTE
SEE DWG NO D 6084-13 FOR TOP RAIL DETAILS K-13 & P13

NOTES
1 ALL FACES ALIKE EXCEPT AS NTD
2 ALL BOLTS TO HAVE WASHER + PALNUT
3 SEE DRAWING D-6085-E15 + E-16 FOR B/M
4. ⊗ INDICATES MEMBER ORIENTATION MARK FOR ERECTION

REV LTR	DATE	DESCRIPTION	CHECKED	APPROVED
D	2 13 89	REV'D ELEV C-C	[illegible]	[illegible]
C	11-28-88	ADDED BOLTS TO D6, F6	[illegible]	[illegible]
B	2 25-88	MINOR REVISIONS	[illegible]	[illegible]
A	1-16 80	MINOR REVISIONS.	[illegible]	[illegible]

DEPARTMENT OF TRANSPORTATION
FEDERAL AVIATION ADMINISTRATION
WASHINGTON D C 20591

AIRPORT SURVEILLANCE RADAR
ASR 8
ERECT DWG FOR 17 FT TOWER
TOP SECTION

REVIEWED BY
SUBMITTED BY
APPROVED BY
DESIGNED BY
DRAWN BY
CHECKED BY
APPROVED BY
AIRWAY FACILITIES SERVICE
DATE - 11-3-76
DRAWING NO D-6085-E1
REV LTR D