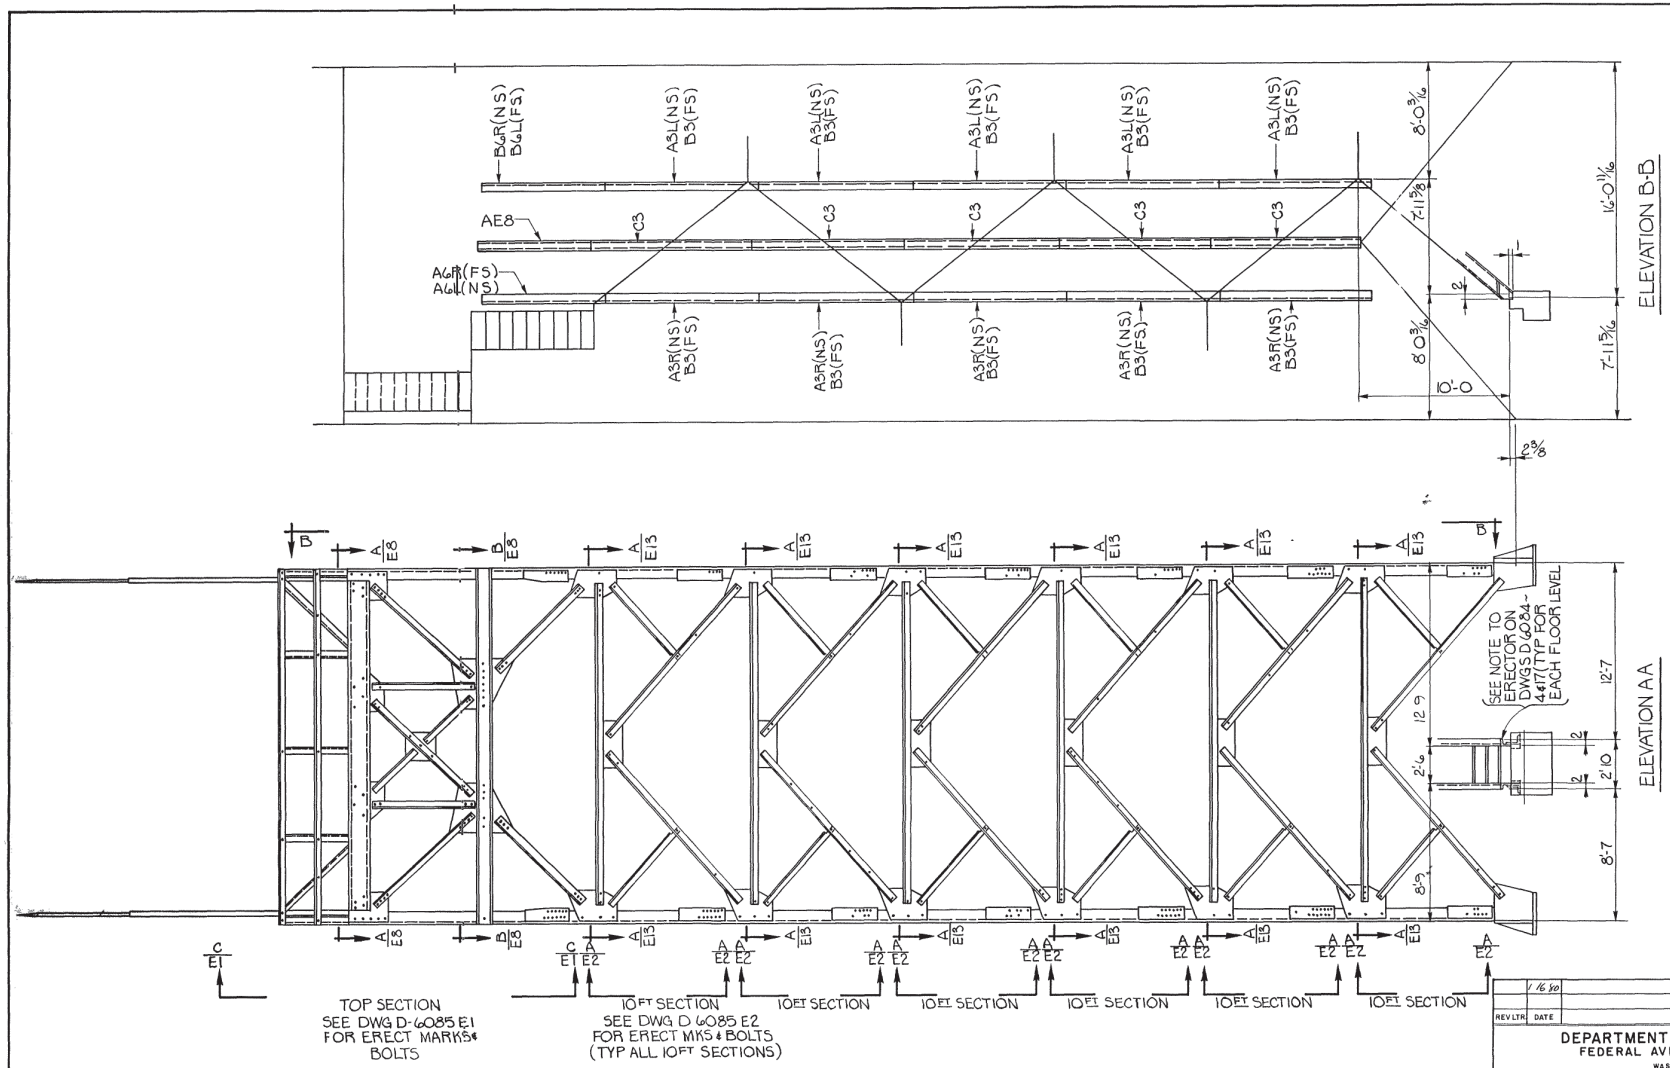

NOTES
ALL FACES ALIKE UNL NTD

REV LTR	DATE	DESCRIPTION	CHECKED	APPROVED
	1/16/80			

DEPARTMENT OF TRANSPORTATION
FEDERAL AVIATION ADMINISTRATION
WASHINGTON D C 20591

AIRPORT SURVEILLANCE RADAR
ASR-8
ERECT DWG FOR 77 FT TOWER

REVIEWED BY
SUBMITTED BY: O MULLER, CHIEF NAVAID/RADAR FACILITY BR., AAF 500
APPROVED BY: L McDYSAN, CHIEF ENVIRONMENTAL SYSTEM DIV., AAF 500
DES CHK'D BY
DRAWN BY
CHECKED BY
ISSUED BY: AIRWAY FACILITIES SERVICE
DATE - 11-3-76
DRAWING NO D-6085-E7
REV LTR