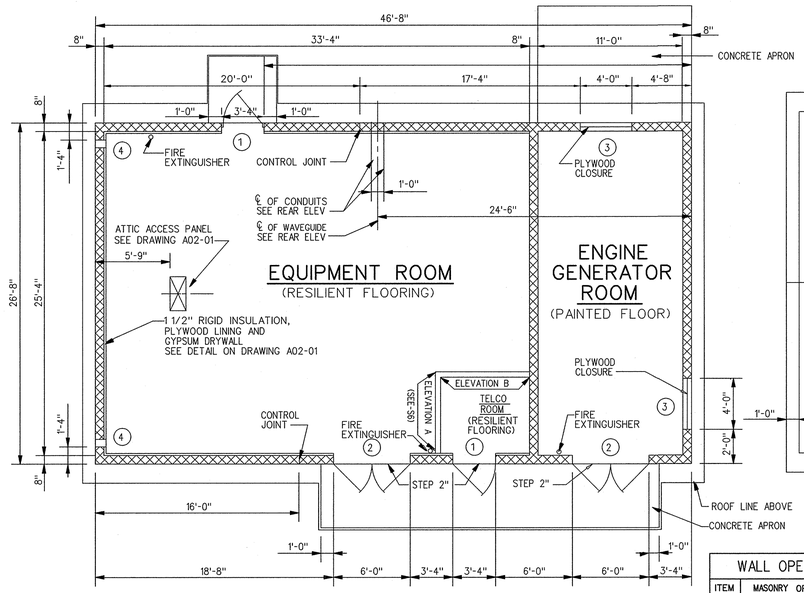

FLOOR PLAN
3/16"=1'-0"

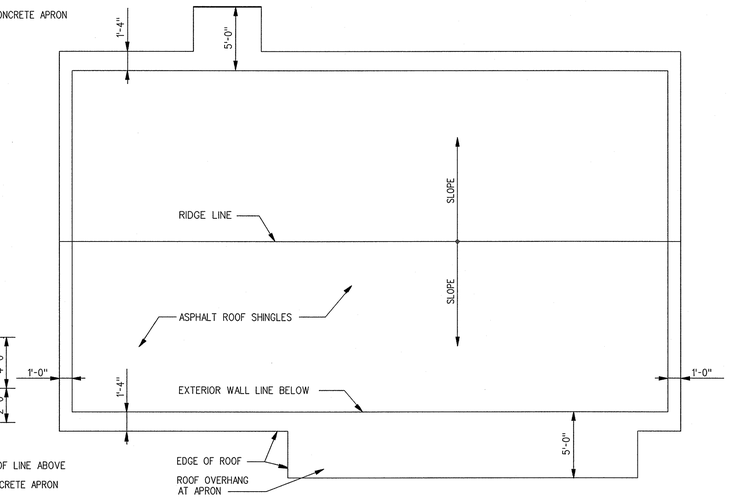

ROOF PLAN
3/16"-1'-0"

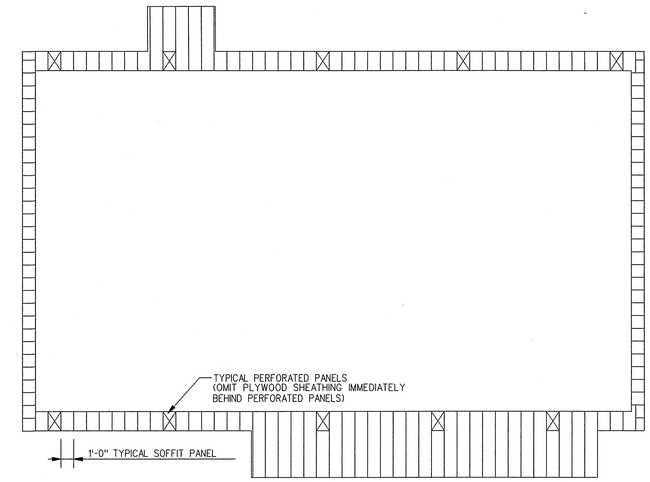

REFLECTED ROOF SOFFIT PLAN
3/16"=1'-0"

WALL OPENING AND DOOR SCHEDULE		
ITEM	MASONRY OPENING	DESCRIPTION
1	3'-4"x 8'-0 3/8"	DOOR 3'-0"x 7'-10"x 1 3/4"
2	6'-0"x 8'-0 3/8"	2-DOORS 2'-10"x 7'-10"x 1 3/4"
3	4'-0"x 4'-0 3/8"	FUTURE DAMPERS-FILL OPENING WITH PAINTED PLYWD. EXT. GRADE
4	7" X 8"	HOOD SEE MECH DWGS
5	1'-5"x 1'-5"	FAN OPENING SEE MECH DWGS
6	2'-0"x 2'-0"	LOUVER SEE A2

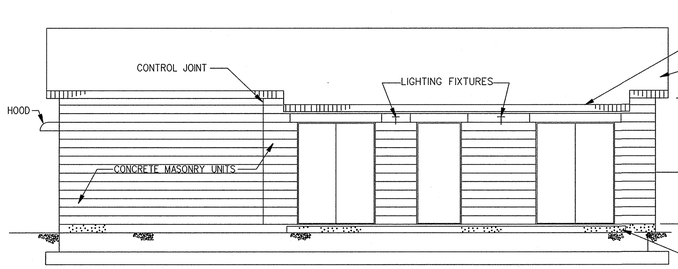

FRONT ELEVATION
3/6"=1'-0"

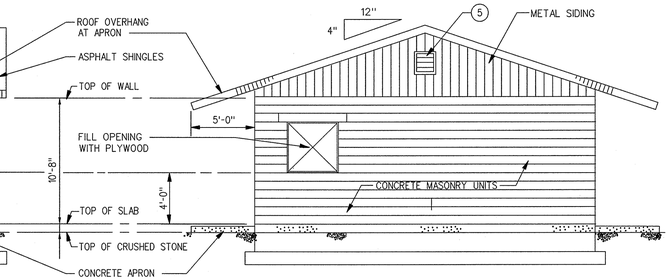

RIGHT SIDE ELEVATION
3/16"-1'-0"

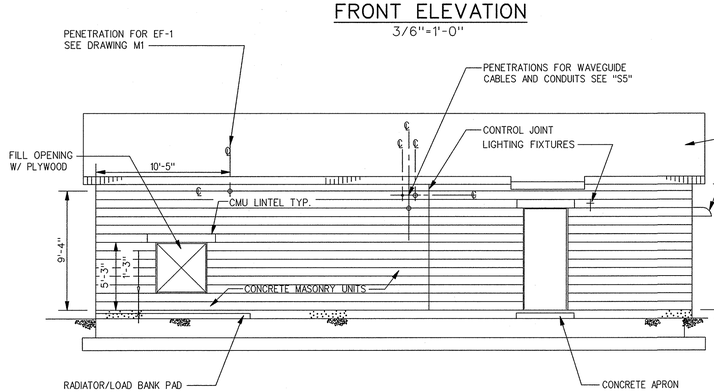

REAR ELEVATION
3/6"=1'-0"

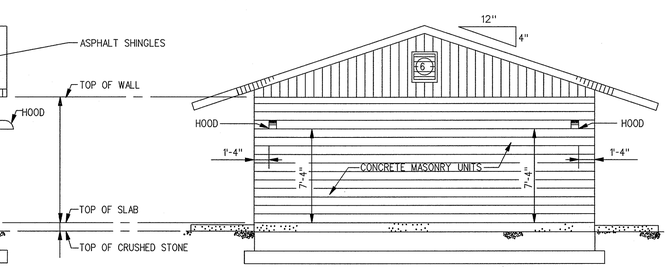

LEFT SIDE ELEVATION
3/16"-1'-0"

4' 0 4' 8' 12'
SCALE: 3/16" = 1'-0"

REV	APPROVED DATE	DESCRIPTION	JCN	REDLINE DATE	APVD

DEPARTMENT OF TRANSPORTATION
FEDERAL AVIATION ADMINISTRATION
ATO - TECHNICAL OPERATIONS CENTRAL SERVICE AREA

TDWR
STANDARD BUILDING DESIGN
LARGE CONCRETE MASONRY UNIT BUILDING
PLANS, ELEVATIONS AND DETAILS

HOUSTON WILLIAM P HOBBY AIRPORT TX

REVIEWED BY | SUBMITTED BY | APPROVED BY
PROJECT ENGINEER | MGR: ENGINEERING - FORT WORTH
DESIGNED DAV | ISSUED BY ENGINEERING SERVICES SURV./WEATHER | DATE 06/05/2009 | JCN
DRAWN SLH | DRAWING NO HOU-D-TDWR-A001 | REV
CHECKED

ISSUED FOR CONSTRUCTION
0900000001

EDMS: HOU-D-TDWR-A001.dgn

HOU-D-TDWR-A001.dgn 6/16/2009 12:56:48 PM lorrie.cir.hughes

THIS DRAWING PRODUCED ON ASW REGION MICROSTATION SYSTEM