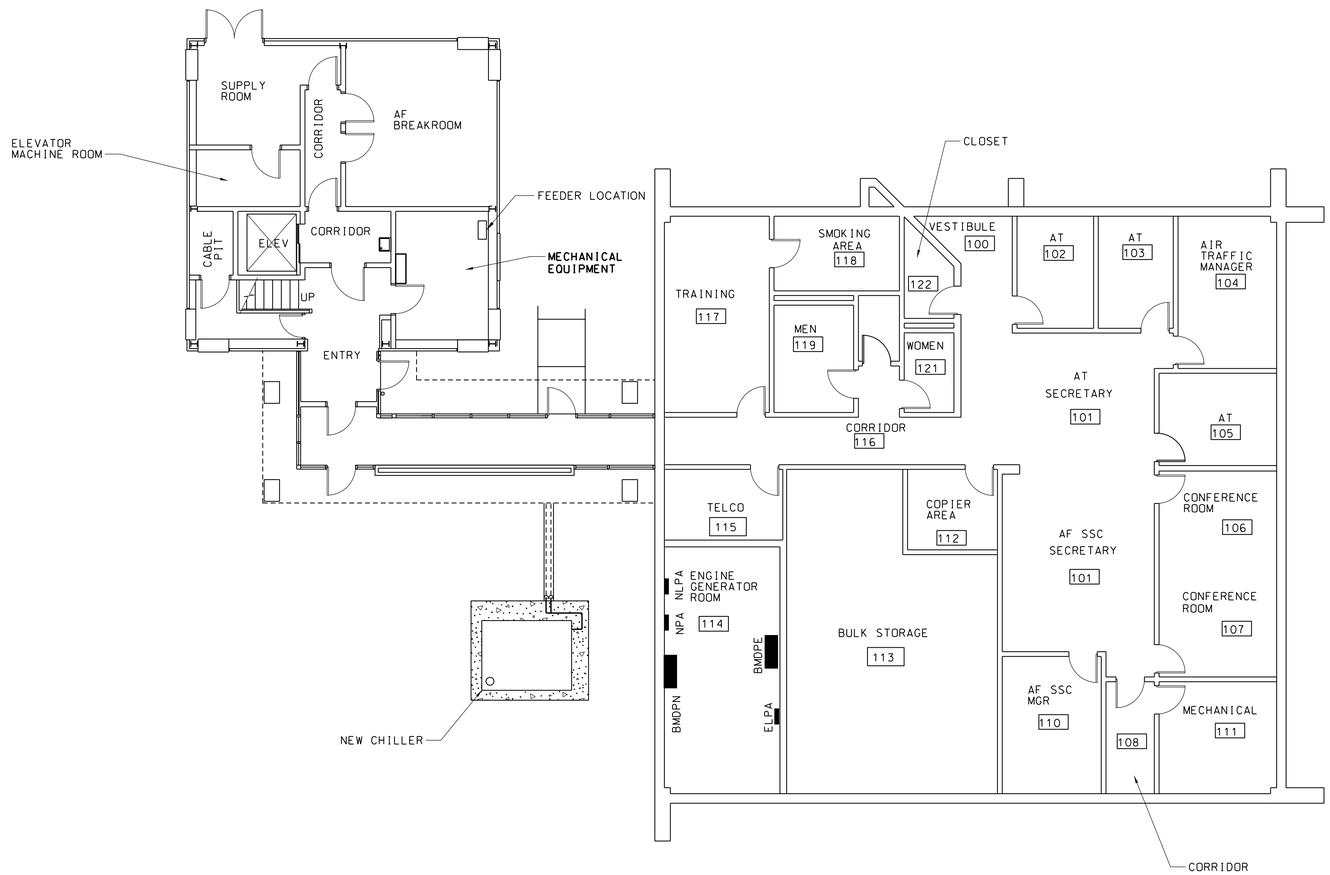

1 M002 MECHANICAL PLAN FOR NEW CHEMICAL FEEDER
SCALE 1/8" = 1'

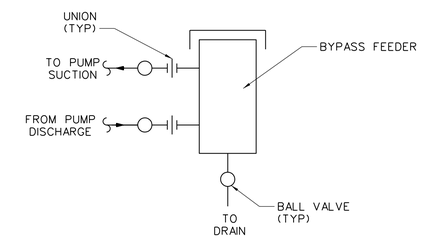

NOTES:
1. ALL PIPING 3/4" COPPER

CHEMICAL FEEDER DIAGRAM 2 M002
NTS

8' 0 8' 16'
SCALE: 1/8" = 1'-0"

REV	APPROVED DATE	DESCRIPTION	JCN	REDLINE DATE	APVD

DEPARTMENT OF TRANSPORTATION
FEDERAL AVIATION ADMINISTRATION
ATO - TECHNICAL OPERATIONS EASTERN SERVICE AREA

ATCT
CHILLER REPLACEMENT
CHEMICAL FEEDER
PLAN AND DETAIL

WILMINGTON WILMINGTON INTL AIRPORT NC

REVIEWED BY
SUBMITTED BY DO NOT SIGN
APPROVED BY DO NOT SIGN
PROJECT ENGINEER
MGR: ENGINEERING - CENTER C
DESIGNED WL
DRAWN WL
CHECKED
ISSUED BY ENGINEERING SERVICES OPERATIONS
DATE
JCN 1002755
DRAWING NO ILM-1002755-M002
REV

ISSUED FOR: CONSTRUCTION

THIS DRAWING PRODUCED ON ASO REGION MICROSTATION SYSTEM

EDM: lms:1002755-e002.dgn

tgsold_3a-002.dgn
3/29/2012 2:31:32 PM William Luquette