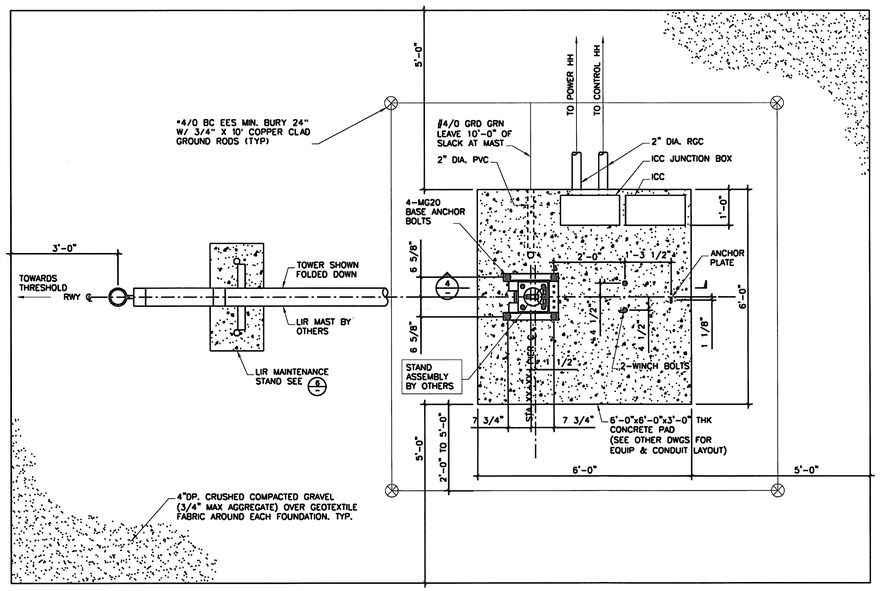

1/– FOUNDATION LAYOUT OF MG-20 PLAN VIEW (TYP.)
1/2"=1'-0"

ANCHOR BOLT
1 1/2"=1'-0"

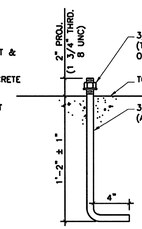

MG-20 WINCH BOLTS
1 1/2"=1'-0"

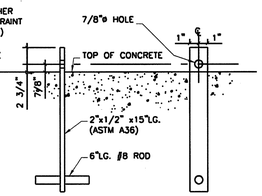

ANCHOR PLATE
1 1/2"=1'-0"

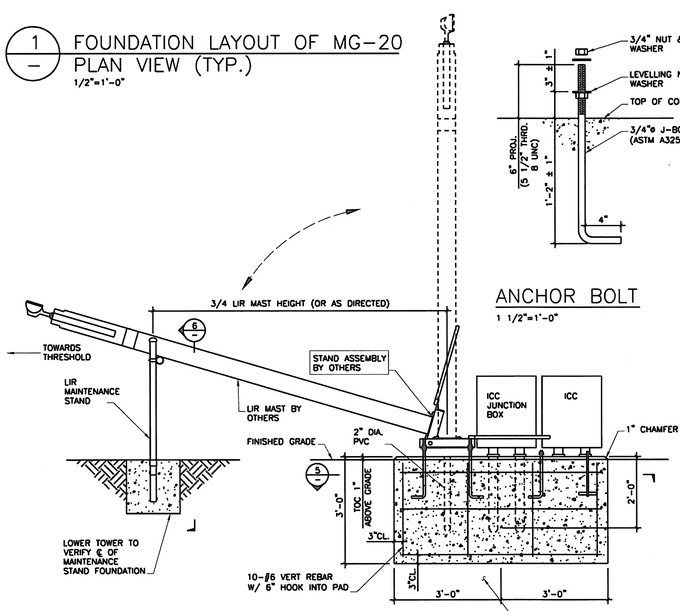

SECTION 4/–
1/2"=1'-0"

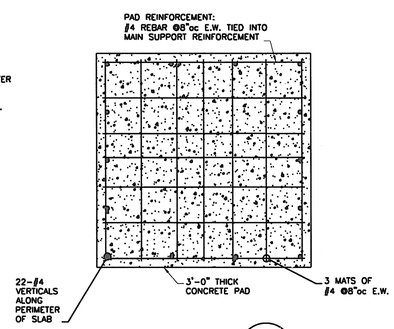

SECTION 5/–
1/2"=1'-0"

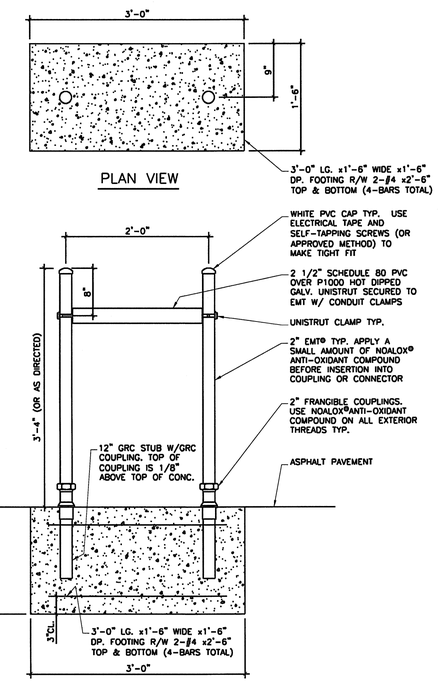

6/– MAINTENANCE STAND FOR TILT DOWN LIR STRUCTURE

FOR OFFICIAL USE ONLY
PUBLIC AVAILABILITY TO BE DETERMINED UNDER 5 USC 552

REV	APPROVED DATE	DESCRIPTION	JCN	REDLINE DATE	APVD

DEPARTMENT OF TRANSPORTATION
FEDERAL AVIATION ADMINISTRATION
ATO - TECHNICAL OPERATIONS WESTERN SERVICE AREA

MALSR
RWY 08 - NEW MALSR
MG-20 FOUNDATION AND LAYOUT

JUNEAU — JUNEAU INTERNATIONAL AIRPORT — AK

REVIEWED BY	SUBMITTED BY	APPROVED BY
	PROJECT ENGINEER	MGR: CONSTRUCTION/INSTALLATION
DESIGNED	ISSUED BY: ENGINEERING SERVICES NAVAIDS	DATE 11/14/2011 JCN 1004011
DRAWN		DRAWING NO JNU-D-MALSR-C017 REV
CHECKED		

ISSUED FOR: CONSTRUCTION

DWG. 55.0-L

jnu-d-malsr-c017.dgn 11/9/2011 9:26:07 AM lori.evans