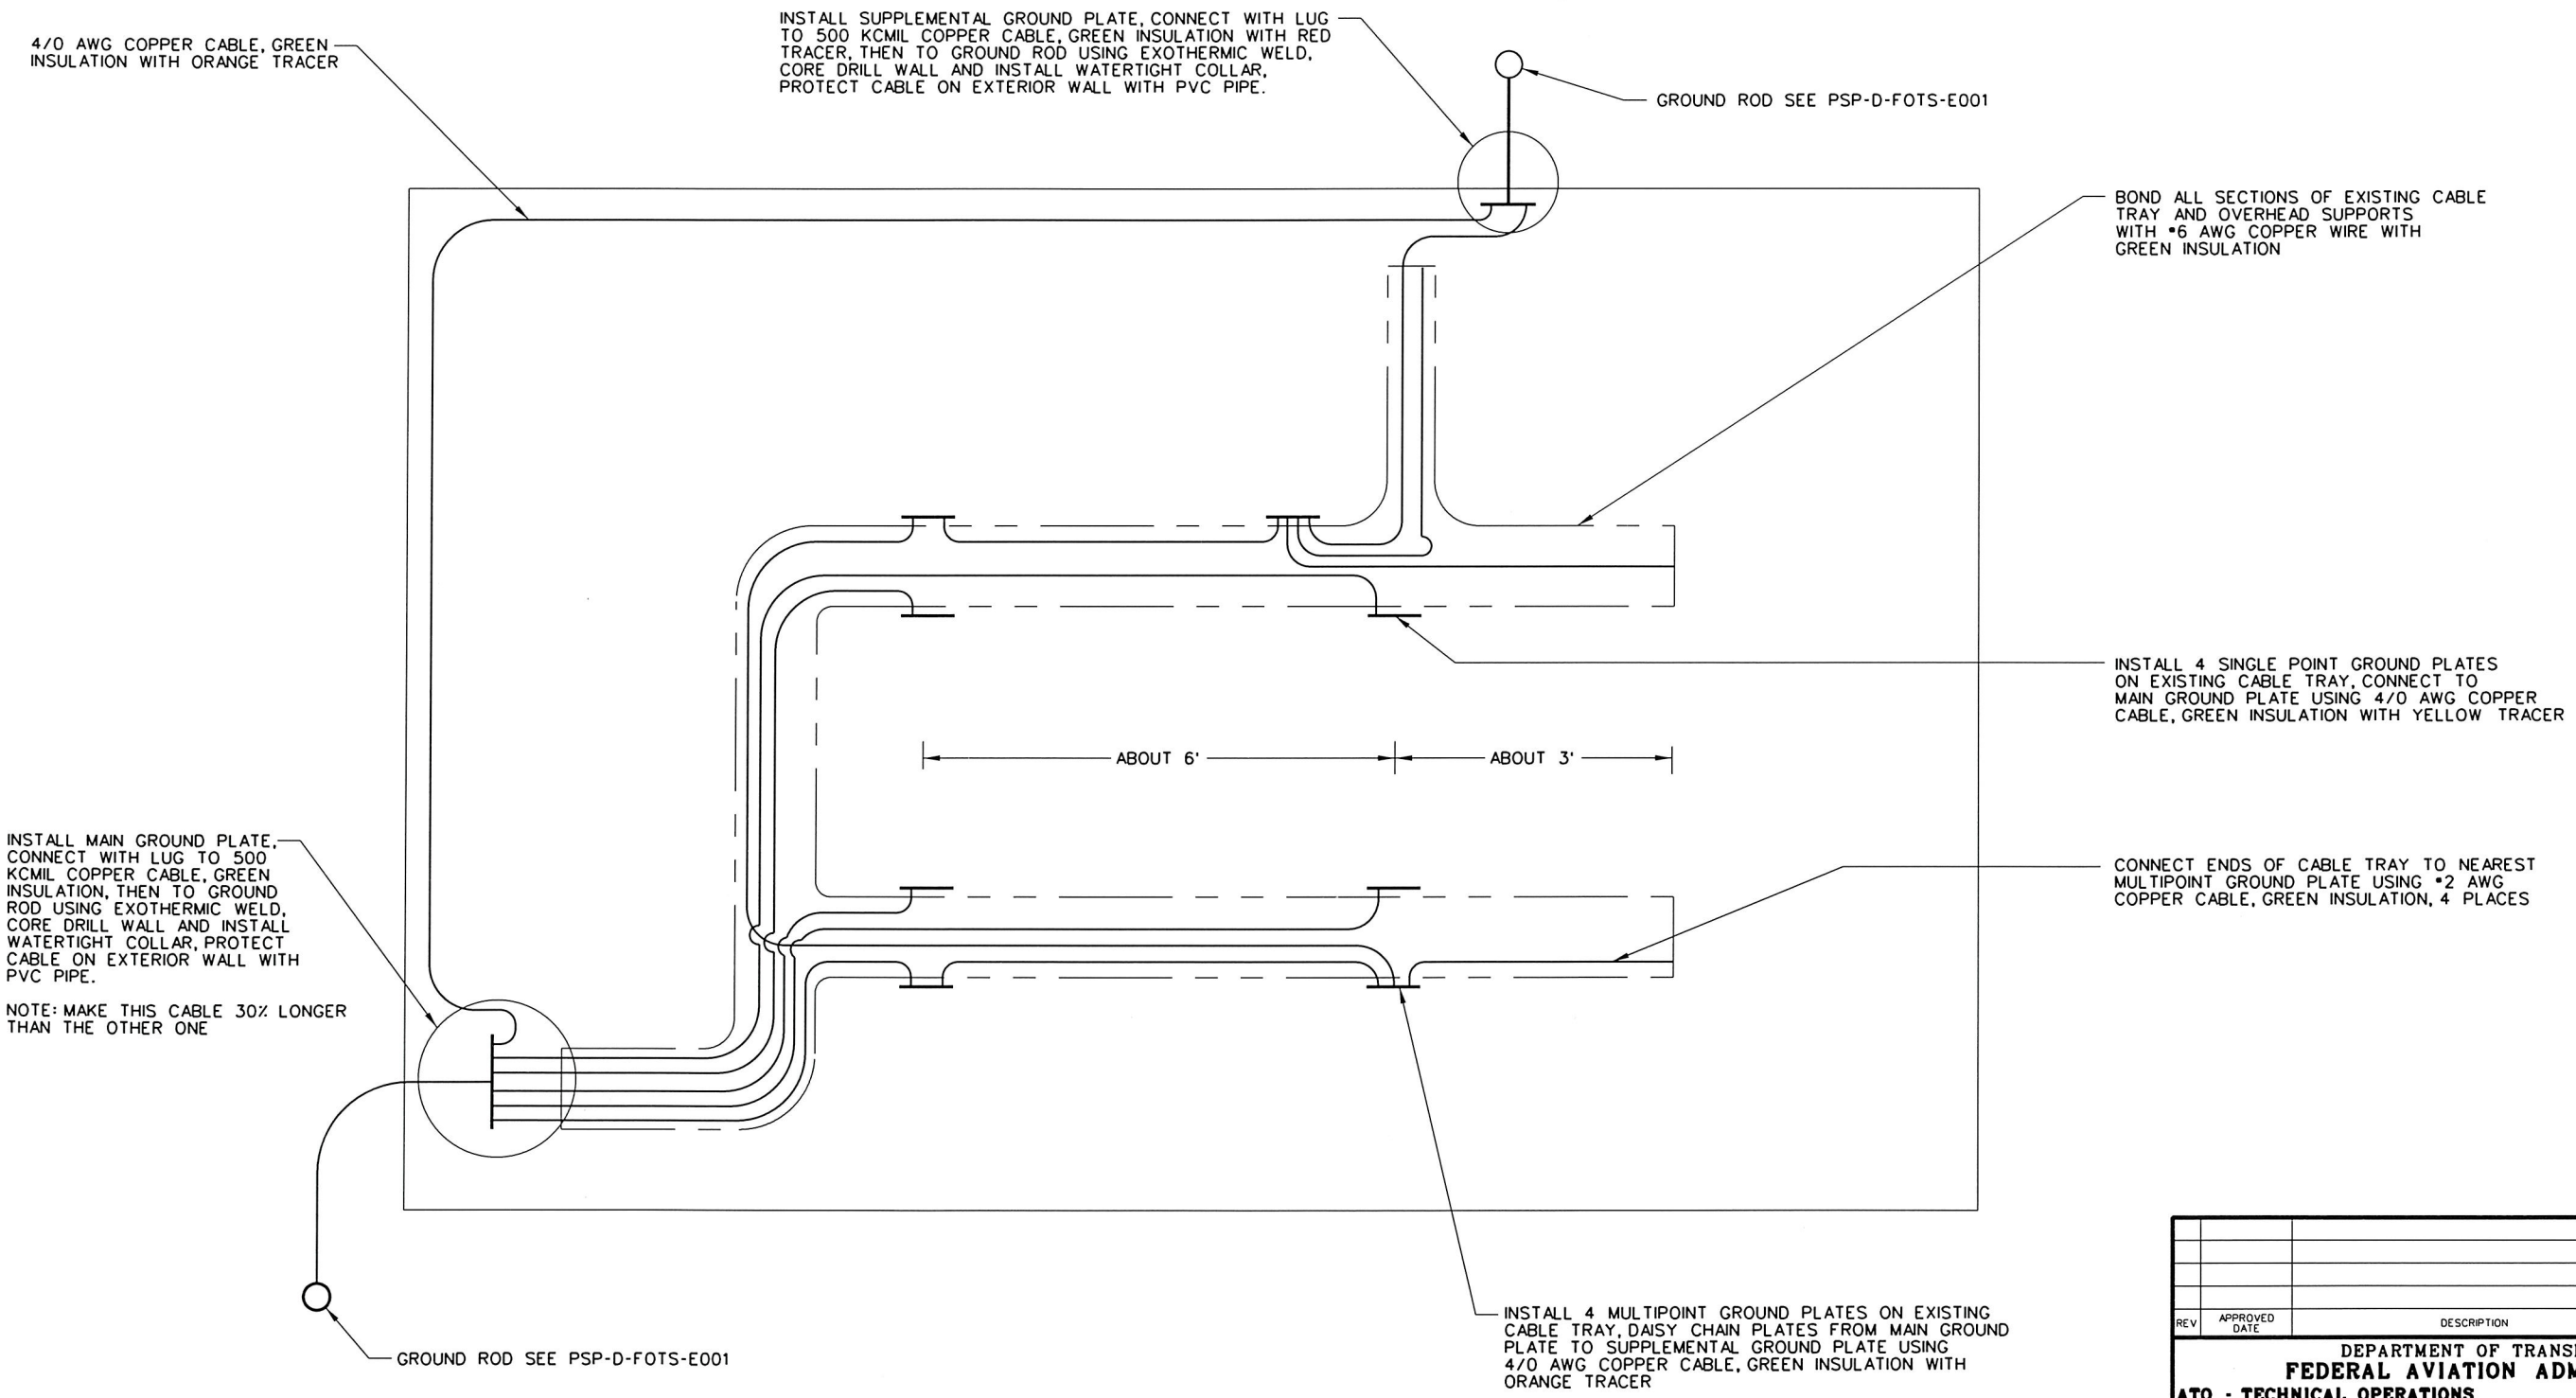

REV	APPROVED DATE	DESCRIPTION	JCN	REDLINE DATE	APVD

DEPARTMENT OF TRANSPORTATION
FEDERAL AVIATION ADMINISTRATION
ATO - TECHNICAL OPERATIONS **WESTERN SERVICE AREA**

FOTS
PALM SPRINGS RT
GROUND PLATES INSTALLATION

PALM SPRINGS CA

REVIEWED BY	SUBMITTED BY STEVE WIYAMOTO	APPROVED BY HANI KHALIL
	PROJECT ENGINEER	MGR: ENGINEERING - LA
DESIGNED SM	ISSUED BY ENGINEERING SERVICES COMMUNICATIONS	DATE 10/30/2009 JCN 805330
DRAWN OT		DRAWING NO PSP-D-FOTS-E002 REV
CHECKED SM		

psp-d-fots-e002.dgn 1/5/2010 1:14:46 PM Isobel CTR Inc

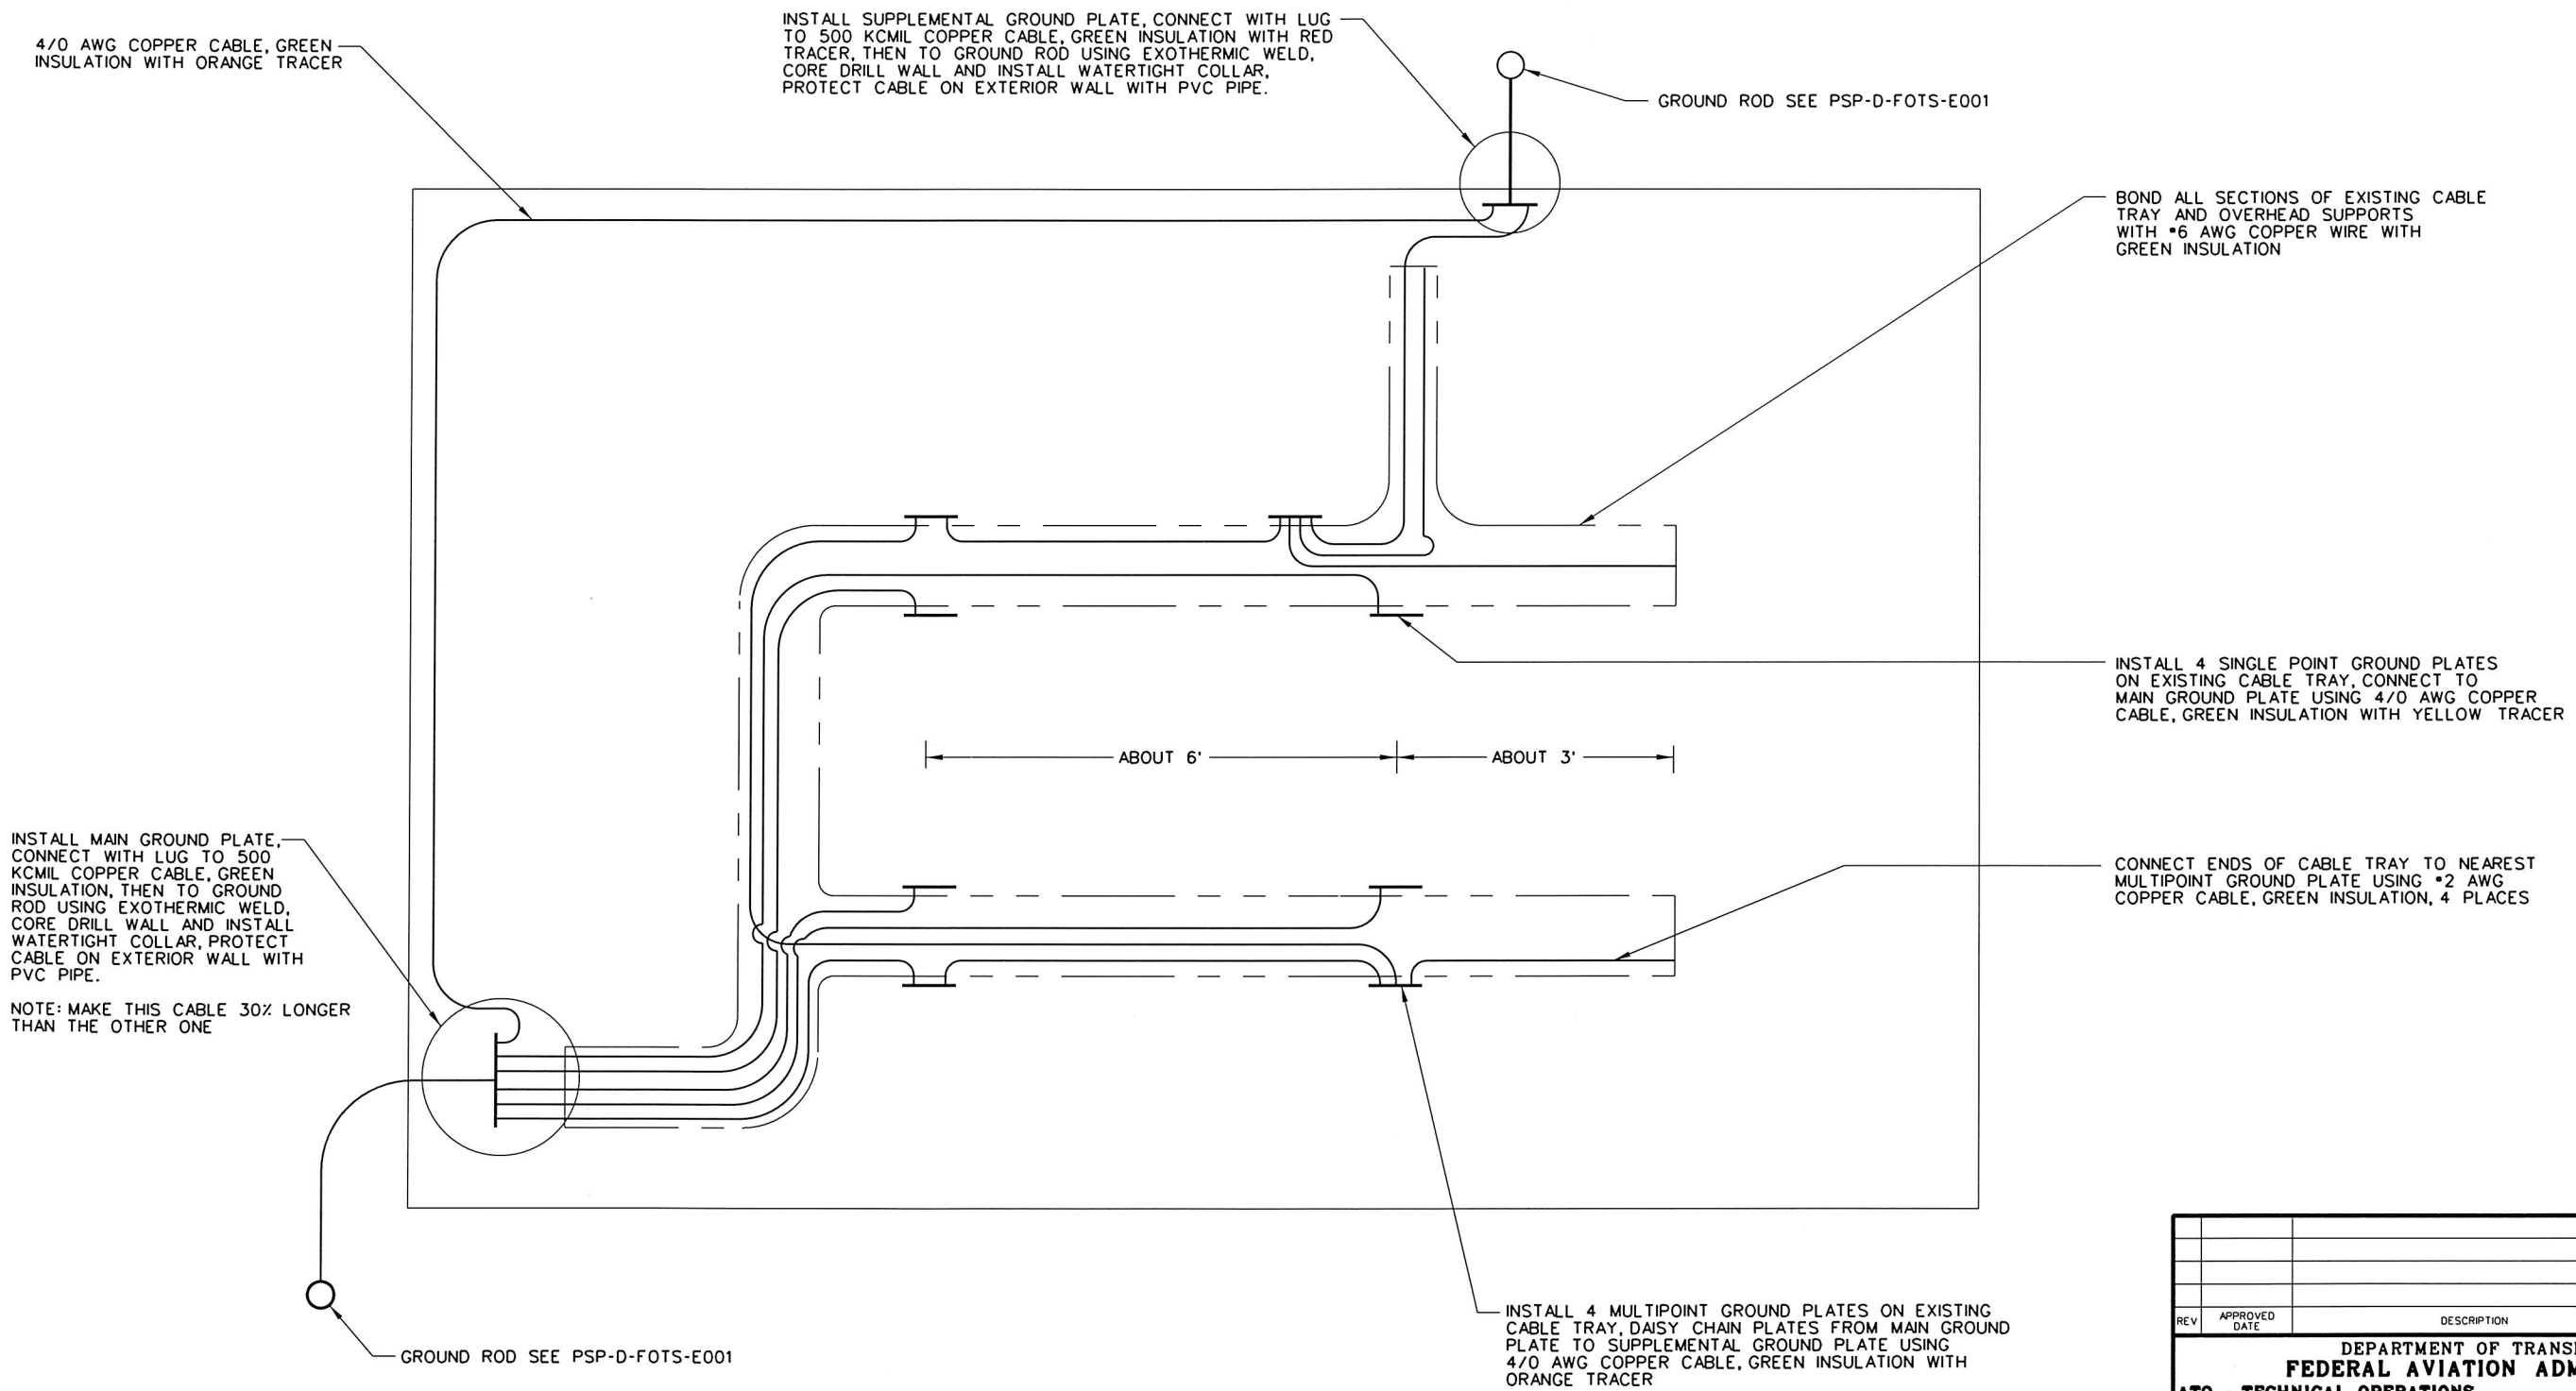

REV	APPROVED DATE	DESCRIPTION	JCN	REDLINE DATE	APVD

DEPARTMENT OF TRANSPORTATION
FEDERAL AVIATION ADMINISTRATION
ATO - TECHNICAL OPERATIONS **WESTERN SERVICE AREA**

FOTS
PALM SPRINGS RT
GROUND PLATES INSTALLATION

PALM SPRINGS CA

REVIEWED BY	SUBMITTED BY: STEVE WIYAMOTO (DO NOT SIGN)	APPROVED BY: HANI KHALIL (DO NOT SIGN)	
	PROJECT ENGINEER	MGR: ENGINEERING - LA	
DESIGNED SM	ISSUED BY: ENGINEERING SERVICES COMMUNICATIONS	DATE 10/30/2009	JCN 805330
DRAWN OT		DRAWING NO PSP-D-FOTS-E002	REV
CHECKED SM			

psp-d-fots-e002.dgn 1/5/2010 1:14:46 PM IsabelCTR Ino