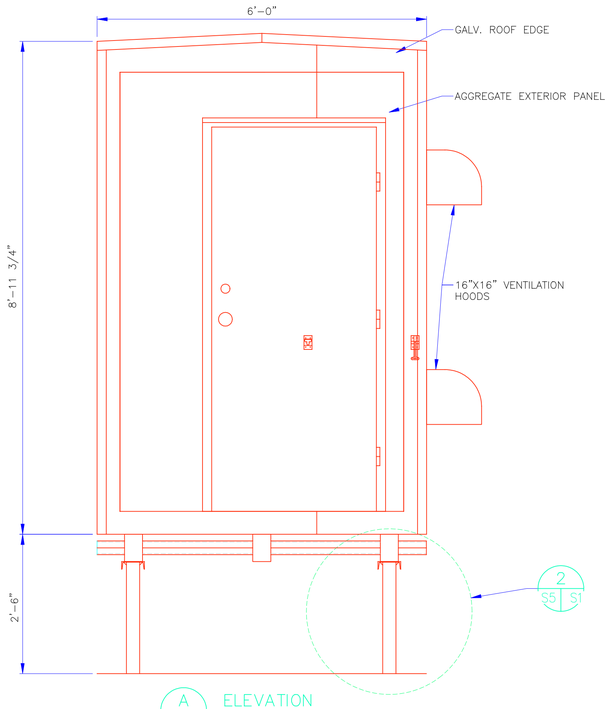

A ELEVATION
S4 S5 SCALE: 3/4"=1'-0"

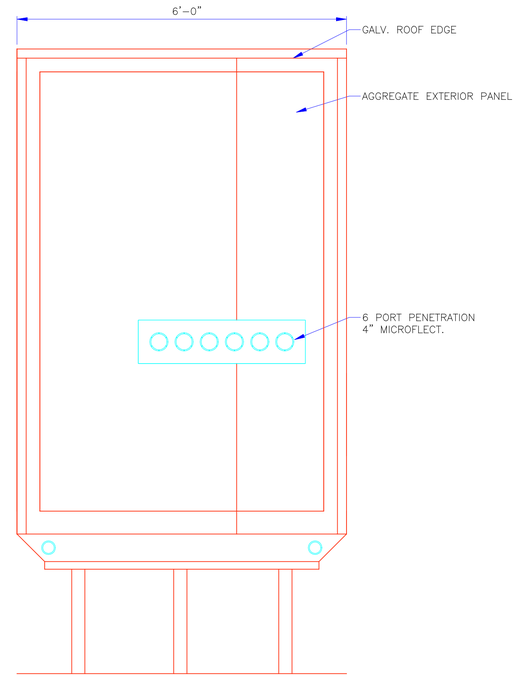

B ELEVATION
S4 S5 SCALE: 3/4"=1'-0"

NOTES:

1. SSHELTER WILL BE GOVERNMENT FURNISHED EQUIPMENT.

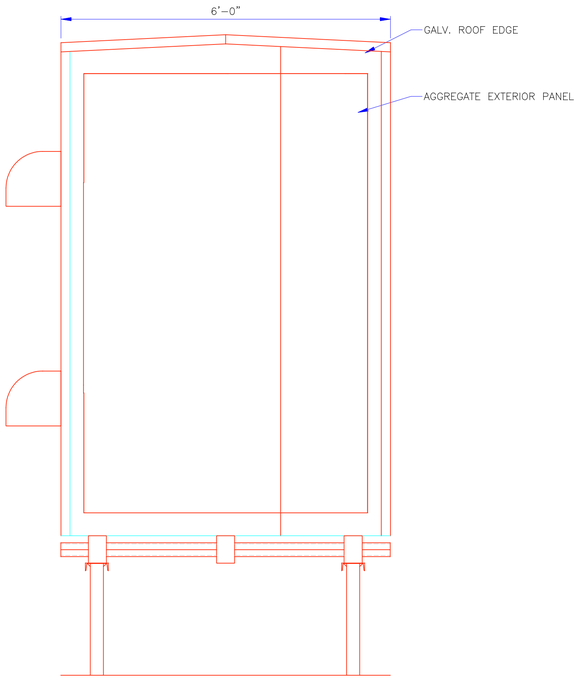

C ELEVATION
S4 S5 SCALE: 3/4"=1'-0"

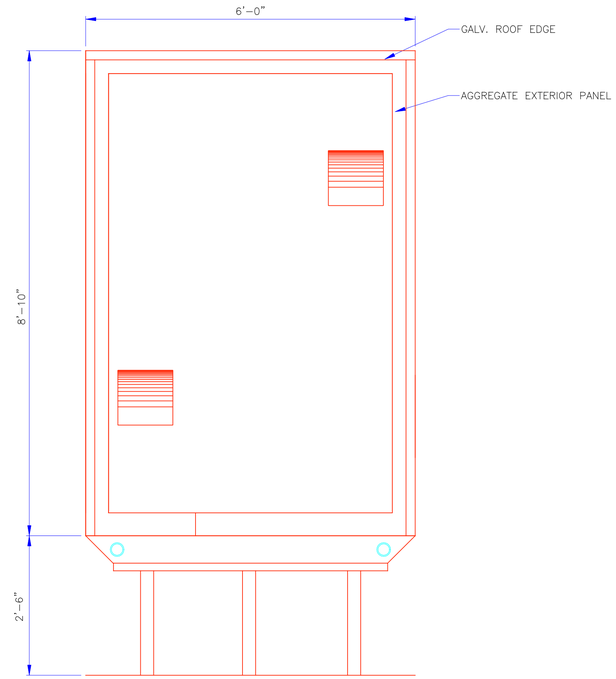

D ELEVATION
S4 S5 SCALE: 3/4"=1'-0"

1' 0 1' 2' 3'
SCALE: 3/4" = 1'-0"

SHEET NO. S-5

FOR OFFICIAL USE ONLY

REV	APPROVED DATE	DESCRIPTION	JCN	REDLINE DATE	APVD
A		ESTABLISH SSO			

DEPARTMENT OF TRANSPORTATION
FEDERAL AVIATION ADMINISTRATION
WESTERN SERVICE AREA — ANCHORAGE, AK

SSO

EQUIPMENT SHELTER
EXTERIOR ELEVATIONS

VARIOUS — ALASKA

REVIEWED BY
SUBMITTED BY: R.J.VASSAR, PROJECT ENGINEER
APPROVED BY: STEVE HOUSER, MANAGER, COMMUNICATIONS ENGINEERING CENTER
DESIGNED / DRAWN / CHECKED
ISSUED BY: TECHNICAL OPERATIONS ENGINEERING SERVICES
DATE / JCN
DRAWING NO: ALD-XXX-S05
REV: A

ISSUED FOR:

THIS DRAWING PRODUCED ON THE ALASKA REGION MICROSTATION SYSTEM