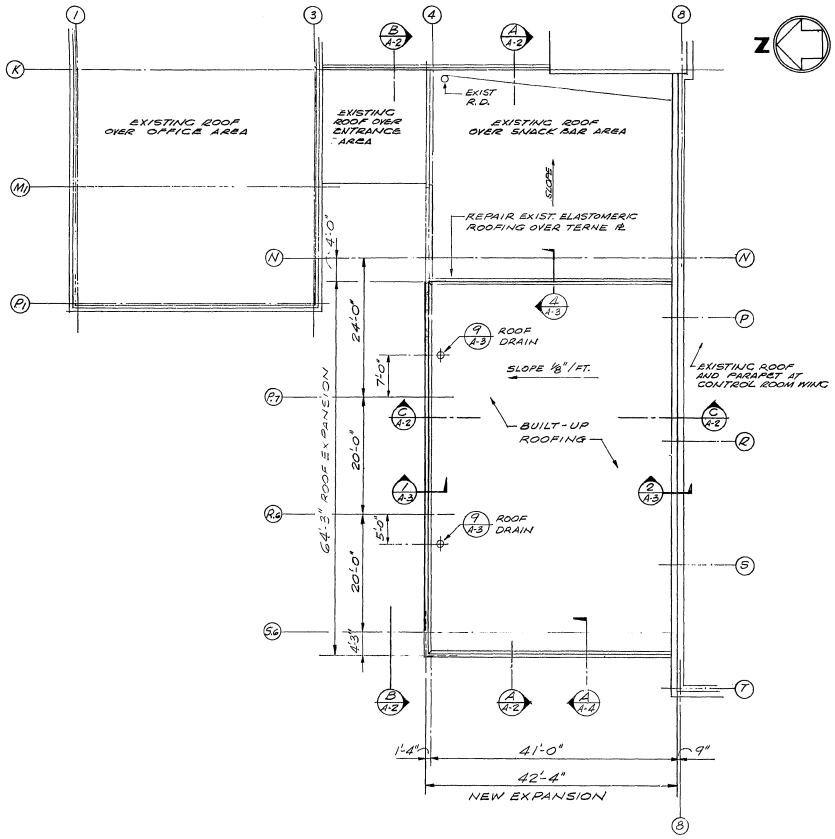

ROOF PLAN
1/8" = 1'-0"

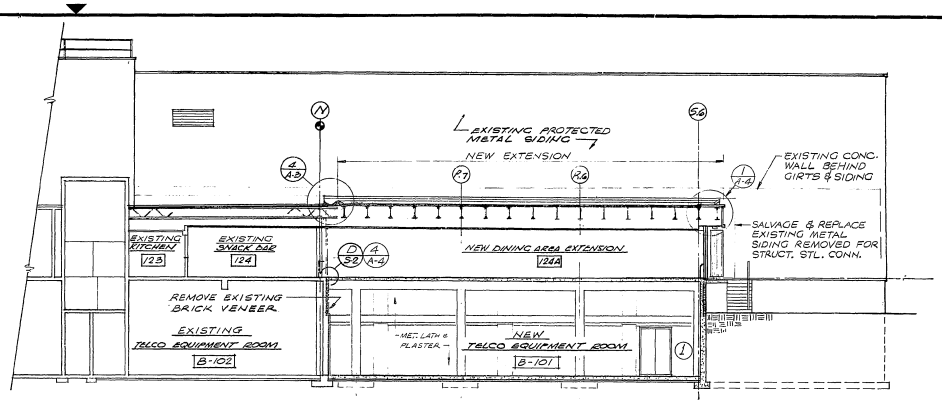

SECTION
1/8" = 1'-0"

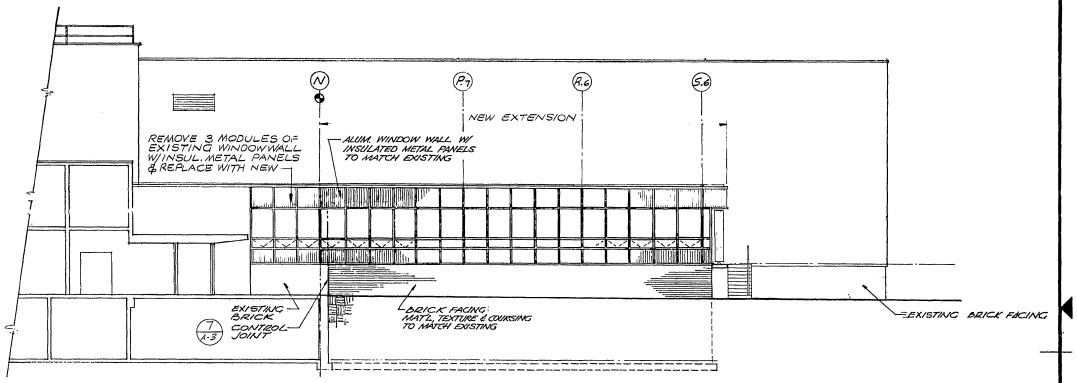

SECTION
1/8" = 1'-0"

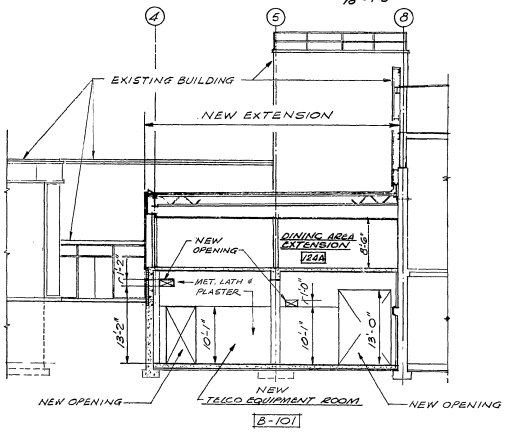

SECTION
1/8" = 1'-0"

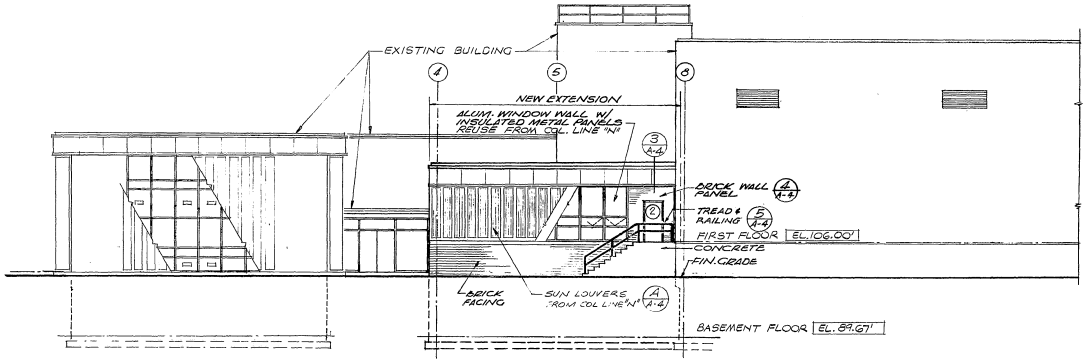

SOUTH ELEVATION
1/8" = 1'-0"

GRAPHIC SCALE
INCHES 0 1/2 1 2 3

REV. LTR	DATE	DESCRIPTION	CHECKED	APPROVED

DEPARTMENT OF TRANSPORTATION
FEDERAL AVIATION ADMINISTRATION
SOUTHERN REGION, ATLANTA, GA.

AIR ROUTE TRAFFIC CONTROL CENTER
MEMPHIS

TELCO ROOM AND CAFETERIA EXPANSION

ROOF PLAN, ELEVATIONS AND SECTIONS

ARCHITECTURAL

THE RALPH M. PARSONS COMPANY
ENGINEERS-CONSTRUCTORS
LOS ANGELES, CALIFORNIA

SUBMITTED BY: Lynn P. Moyer DATE 6-18-70

REVIEWED BY: W. H. PEEK, CHIEF, EN ROUTE SECTION
SUBMITTED BY: W. H. SANFORD, CHIEF, PLANT ENGINEERING BRANCH
APPROVED BY: Robert L. Sanford
DATE: 8-6-70
ISSUED BY: SYSTEMS RESEARCH AND DEVELOPMENT SERVICE, ENVIRONMENTAL DEVELOPMENT DIVISION
DRAWING NO. SO-E-1302-A2
REV. LTR.

AE JOB 4578 3

SO-E-1302-A2