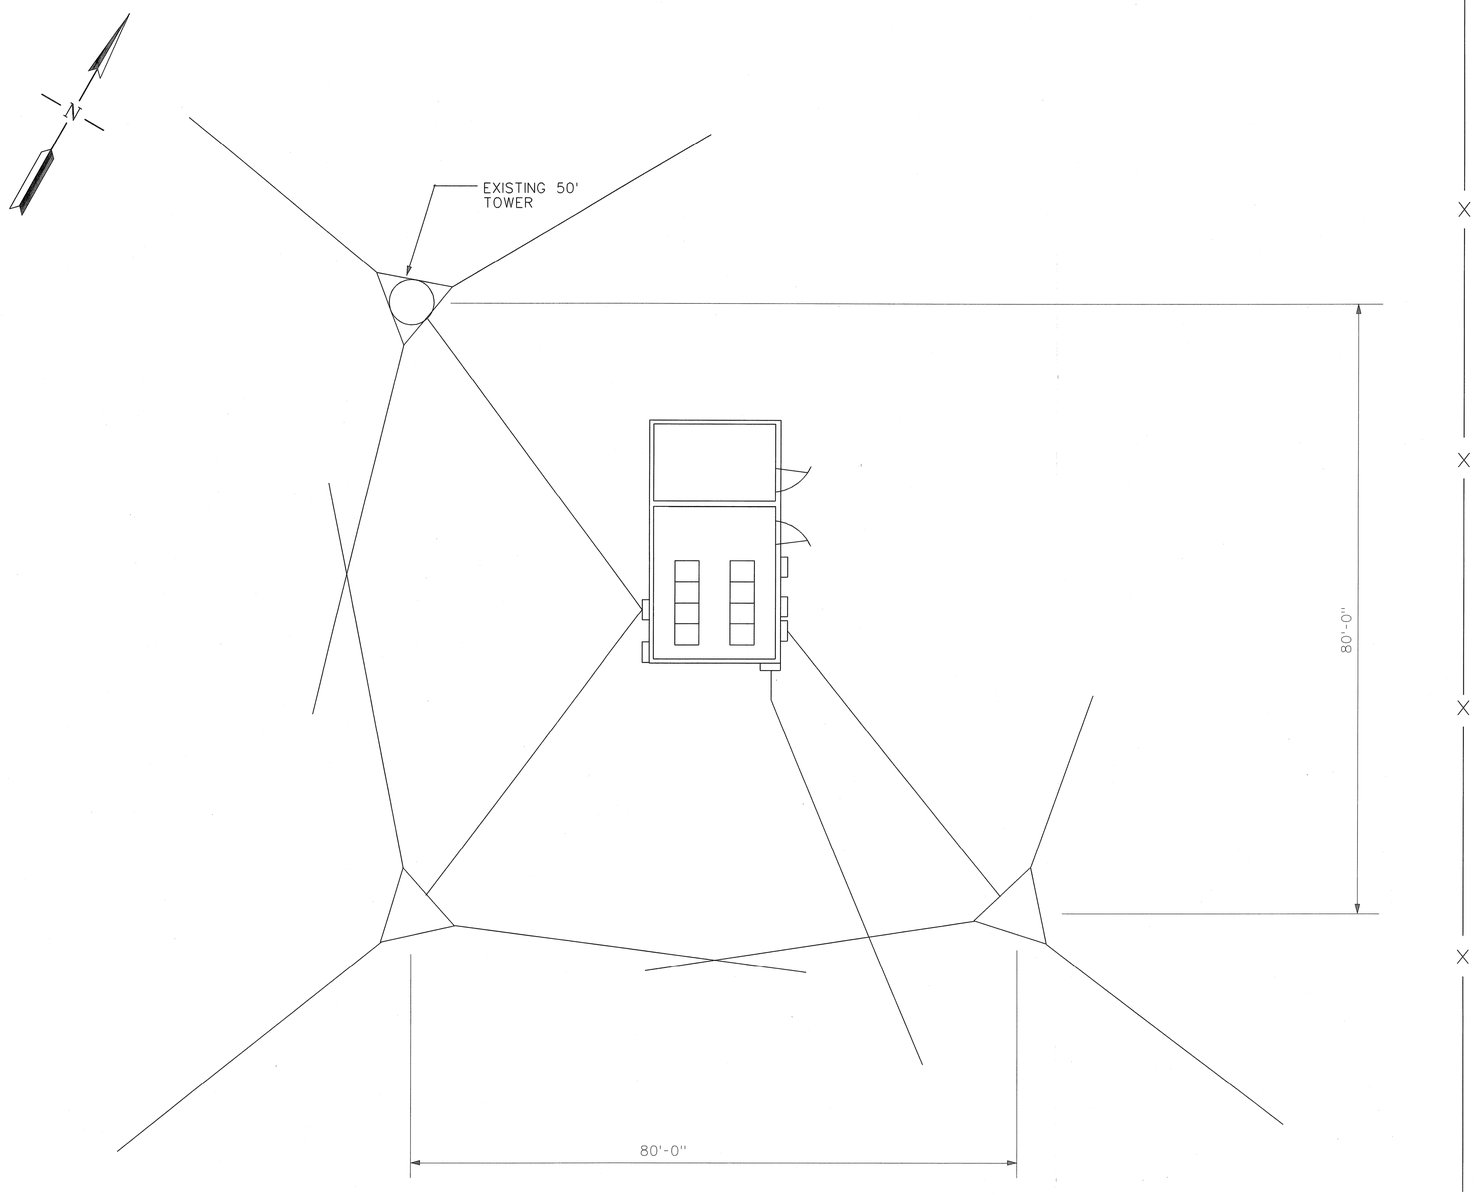

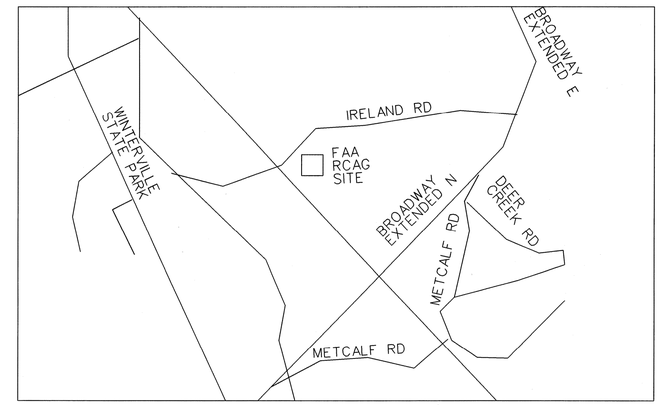

KEY MAP
NOT TO SCALE

REV	APPROVED DATE	DESCRIPTION	JCN	REDLINE DATE	APVD

DEPARTMENT OF TRANSPORTATION
FEDERAL AVIATION ADMINISTRATION
ATO - TECHNICAL OPERATIONS **EASTERN SERVICE AREA**

RCAG
TOWER REPLACEMENT
EXISTING PLOT LAYOUT

GREENVILLE MID DELTA RGNL AIRPORT MS

REVIEWED BY
SUBMITTED BY
PROJECT ENGINEER
APPROVED BY Theresa E. Simpson
MGR: ENGINEERING - ATLANTA

DESIGNED	SV	ISSUED BY ENGINEERING SERVICES COMMUNICATIONS	DATE 11/15/2010 JCN 802460
DRAWN	AT		DRAWING NO GLH-D-802460-C001 REV
CHECKED			

ISSUED FOR: CONSTRUCTION

GLH-D-802460-C001.dgn 12/21/2010 11:10:59 AM nathaniel.ctr straws

EDM: GLH-D-802460-C001.dgn

THIS DRAWING PRODUCED ON ASO REGION MICROSTATION SYSTEM