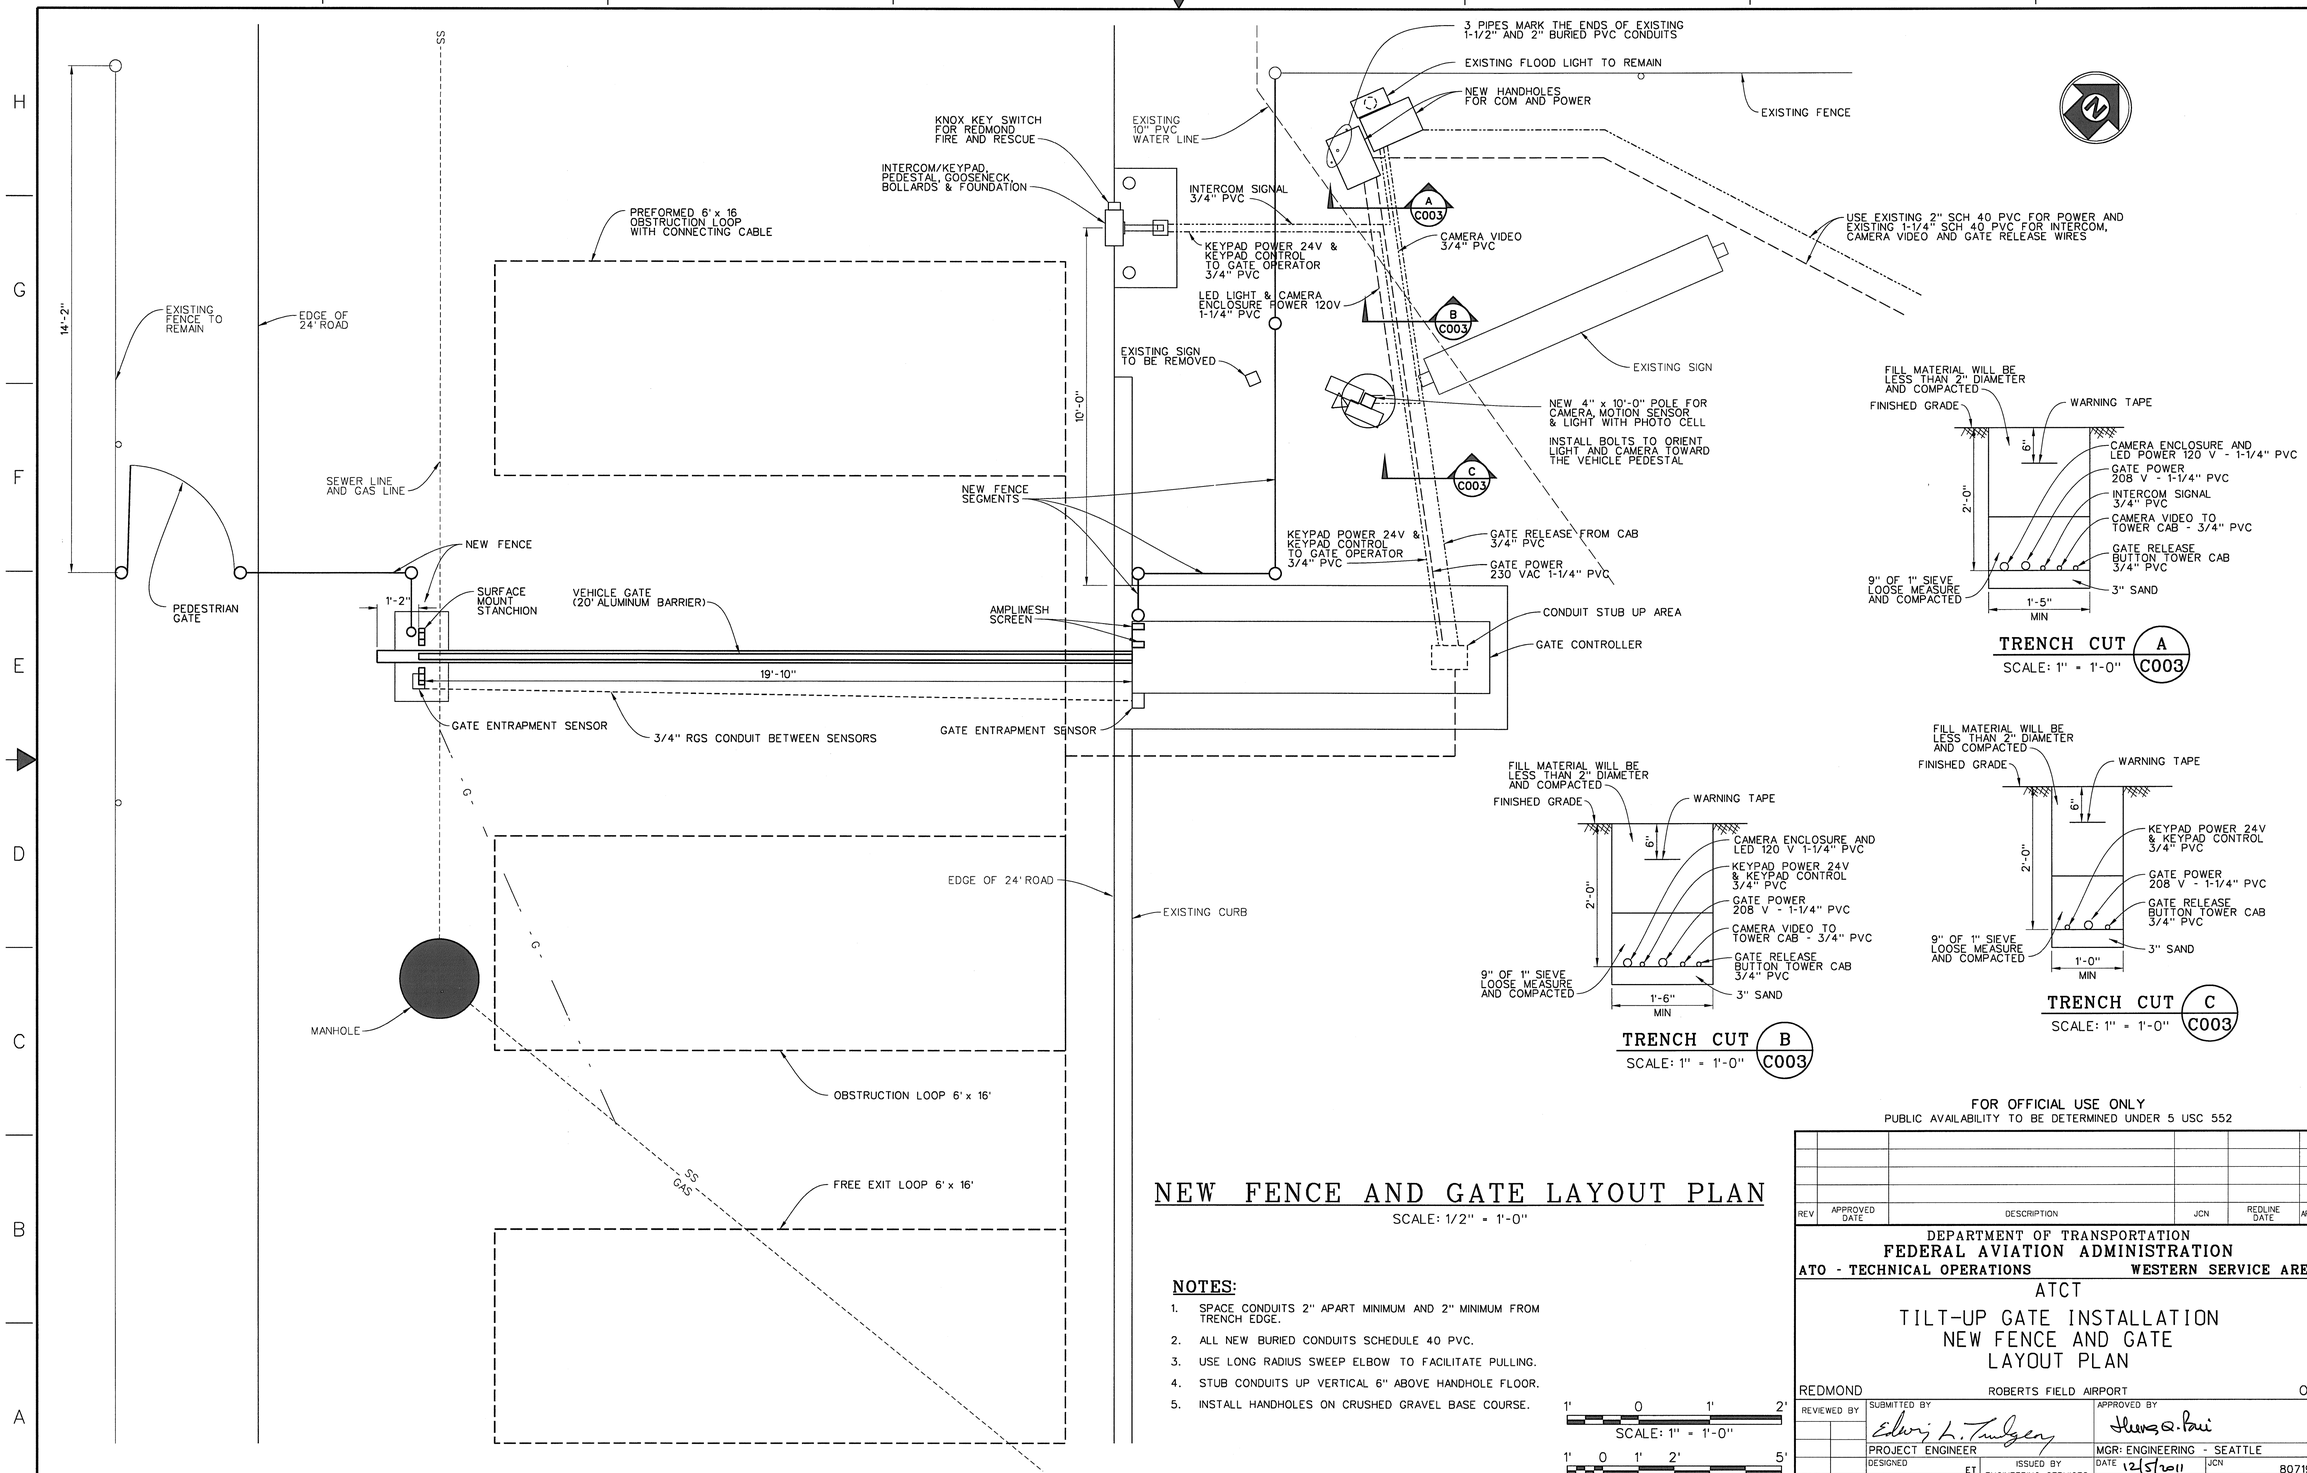

NEW FENCE AND GATE LAYOUT PLAN

SCALE: 1/2" = 1'-0"

NOTES:

1. SPACE CONDUITS 2" APART MINIMUM AND 2" MINIMUM FROM TRENCH EDGE.
2. ALL NEW BURIED CONDUITS SCHEDULE 40 PVC.
3. USE LONG RADIUS SWEEP ELBOW TO FACILITATE PULLING.
4. STUB CONDUITS UP VERTICAL 6" ABOVE HANDHOLE FLOOR.
5. INSTALL HANDHOLES ON CRUSHED GRAVEL BASE COURSE.

1' 0 1' 2'
SCALE: 1" = 1'-0"

1' 0 1' 2' 5'
SCALE: 1/2" = 1'-0"

FOR OFFICIAL USE ONLY
PUBLIC AVAILABILITY TO BE DETERMINED UNDER 5 USC 552

REV	APPROVED DATE	DESCRIPTION	JCN	REDLINE DATE	APVD

DEPARTMENT OF TRANSPORTATION
FEDERAL AVIATION ADMINISTRATION
ATO - TECHNICAL OPERATIONS WESTERN SERVICE AREA

ATCT
TILT-UP GATE INSTALLATION
NEW FENCE AND GATE
LAYOUT PLAN

REDMOND ROBERTS FIELD AIRPORT OR

REVIEWED BY
SUBMITTED BY Edwin L. Tudzey
PROJECT ENGINEER
APPROVED BY Thomas Q. Pari
MGR: ENGINEERING - SEATTLE
DESIGNED ET
DRAWN ET
CHECKED
ISSUED BY ENGINEERING SERVICES INFRASTRUCTURE
DATE 12/5/2011
JCN 807196
DRAWING NO RDM-807196-C003
REV

ISSUED FOR: CONSTRUCTION

rdm-807196-c003.dgn 12/1/2011 10:13:26 AM lori.divina