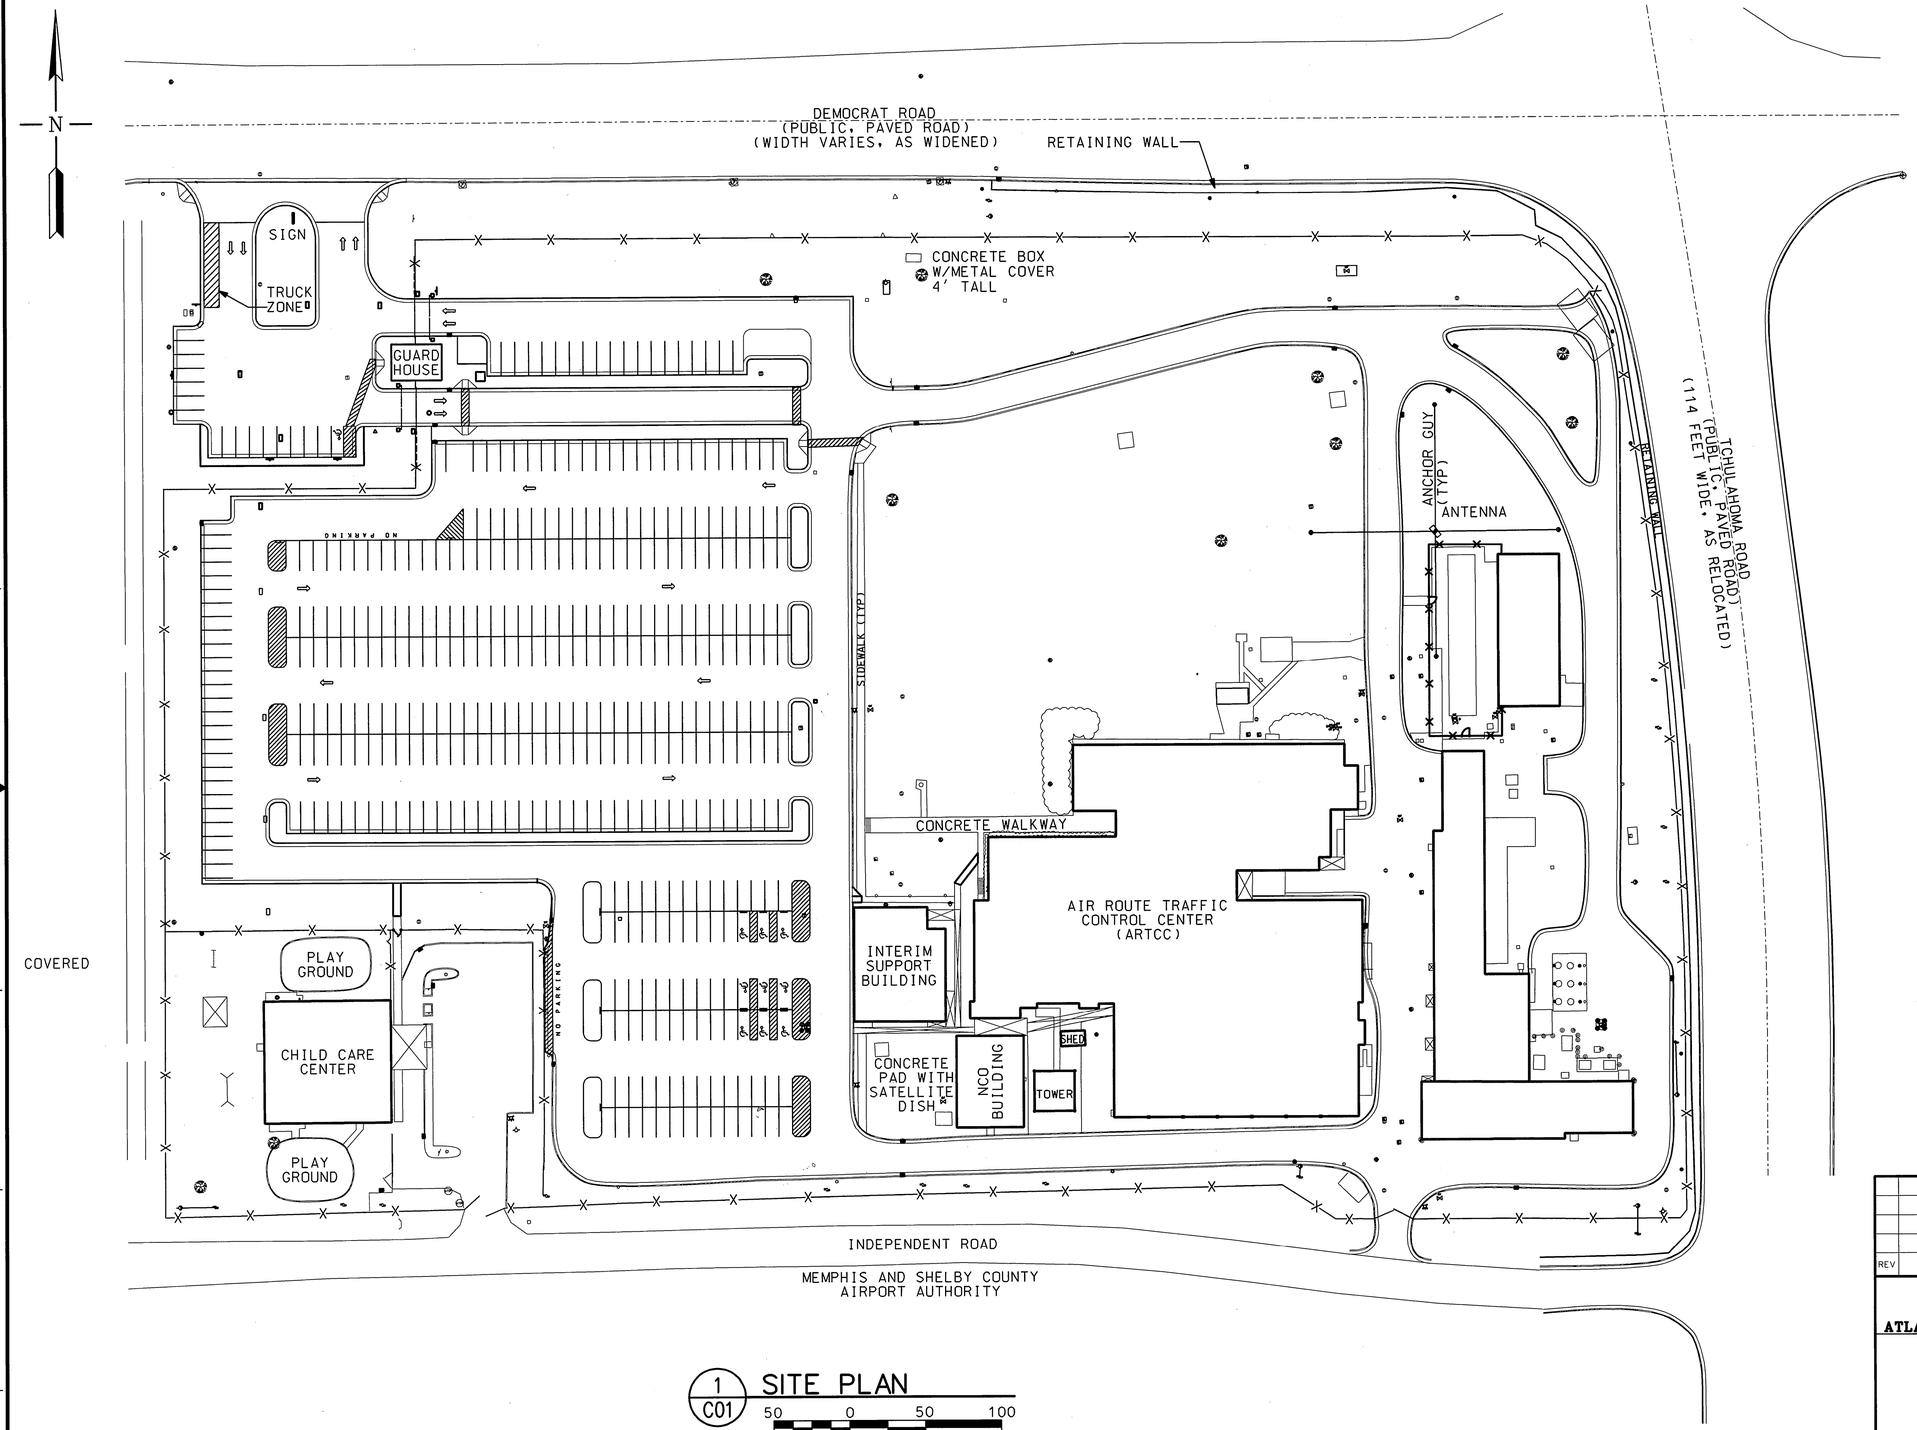

1 / C01 SITE PLAN

50 0 50 100

1" = 50'-0"

REV	DATE	DESCRIPTION	JCN	REDLINE DATE	APVD

DEPARTMENT OF TRANSPORTATION
FEDERAL AVIATION ADMINISTRATION
ATLANTA IMPLEMENTATION CENTER **ATLANTA, GA**

ARTCC
ROOF REPLACEMENT
SITE PLAN

MEMPHIS MEMPHIS CENTER TN

REVIEWED BY

SUBMITTED BY
SR ENGR, ENROUTE PLATFORM

APPROVED BY
MGR PLATFORM OPS, ENROUTE

DESIGNED VH
DRAWN BH
CHECKED

ISSUED BY
NAS IMPLEMENTATION
ANI-300

DATE 11/13/2006 JCN 622128
DRAWING NO ZME-D-622128-C01 REV

ISSUED FOR: CONSTRUCTION

EDM: zme-d-622128-c01.dgn

DRAWING PRODUCED ON ASO RO MICROSTATION SYSTEM

$NAME$ $TIME$ $DATE$