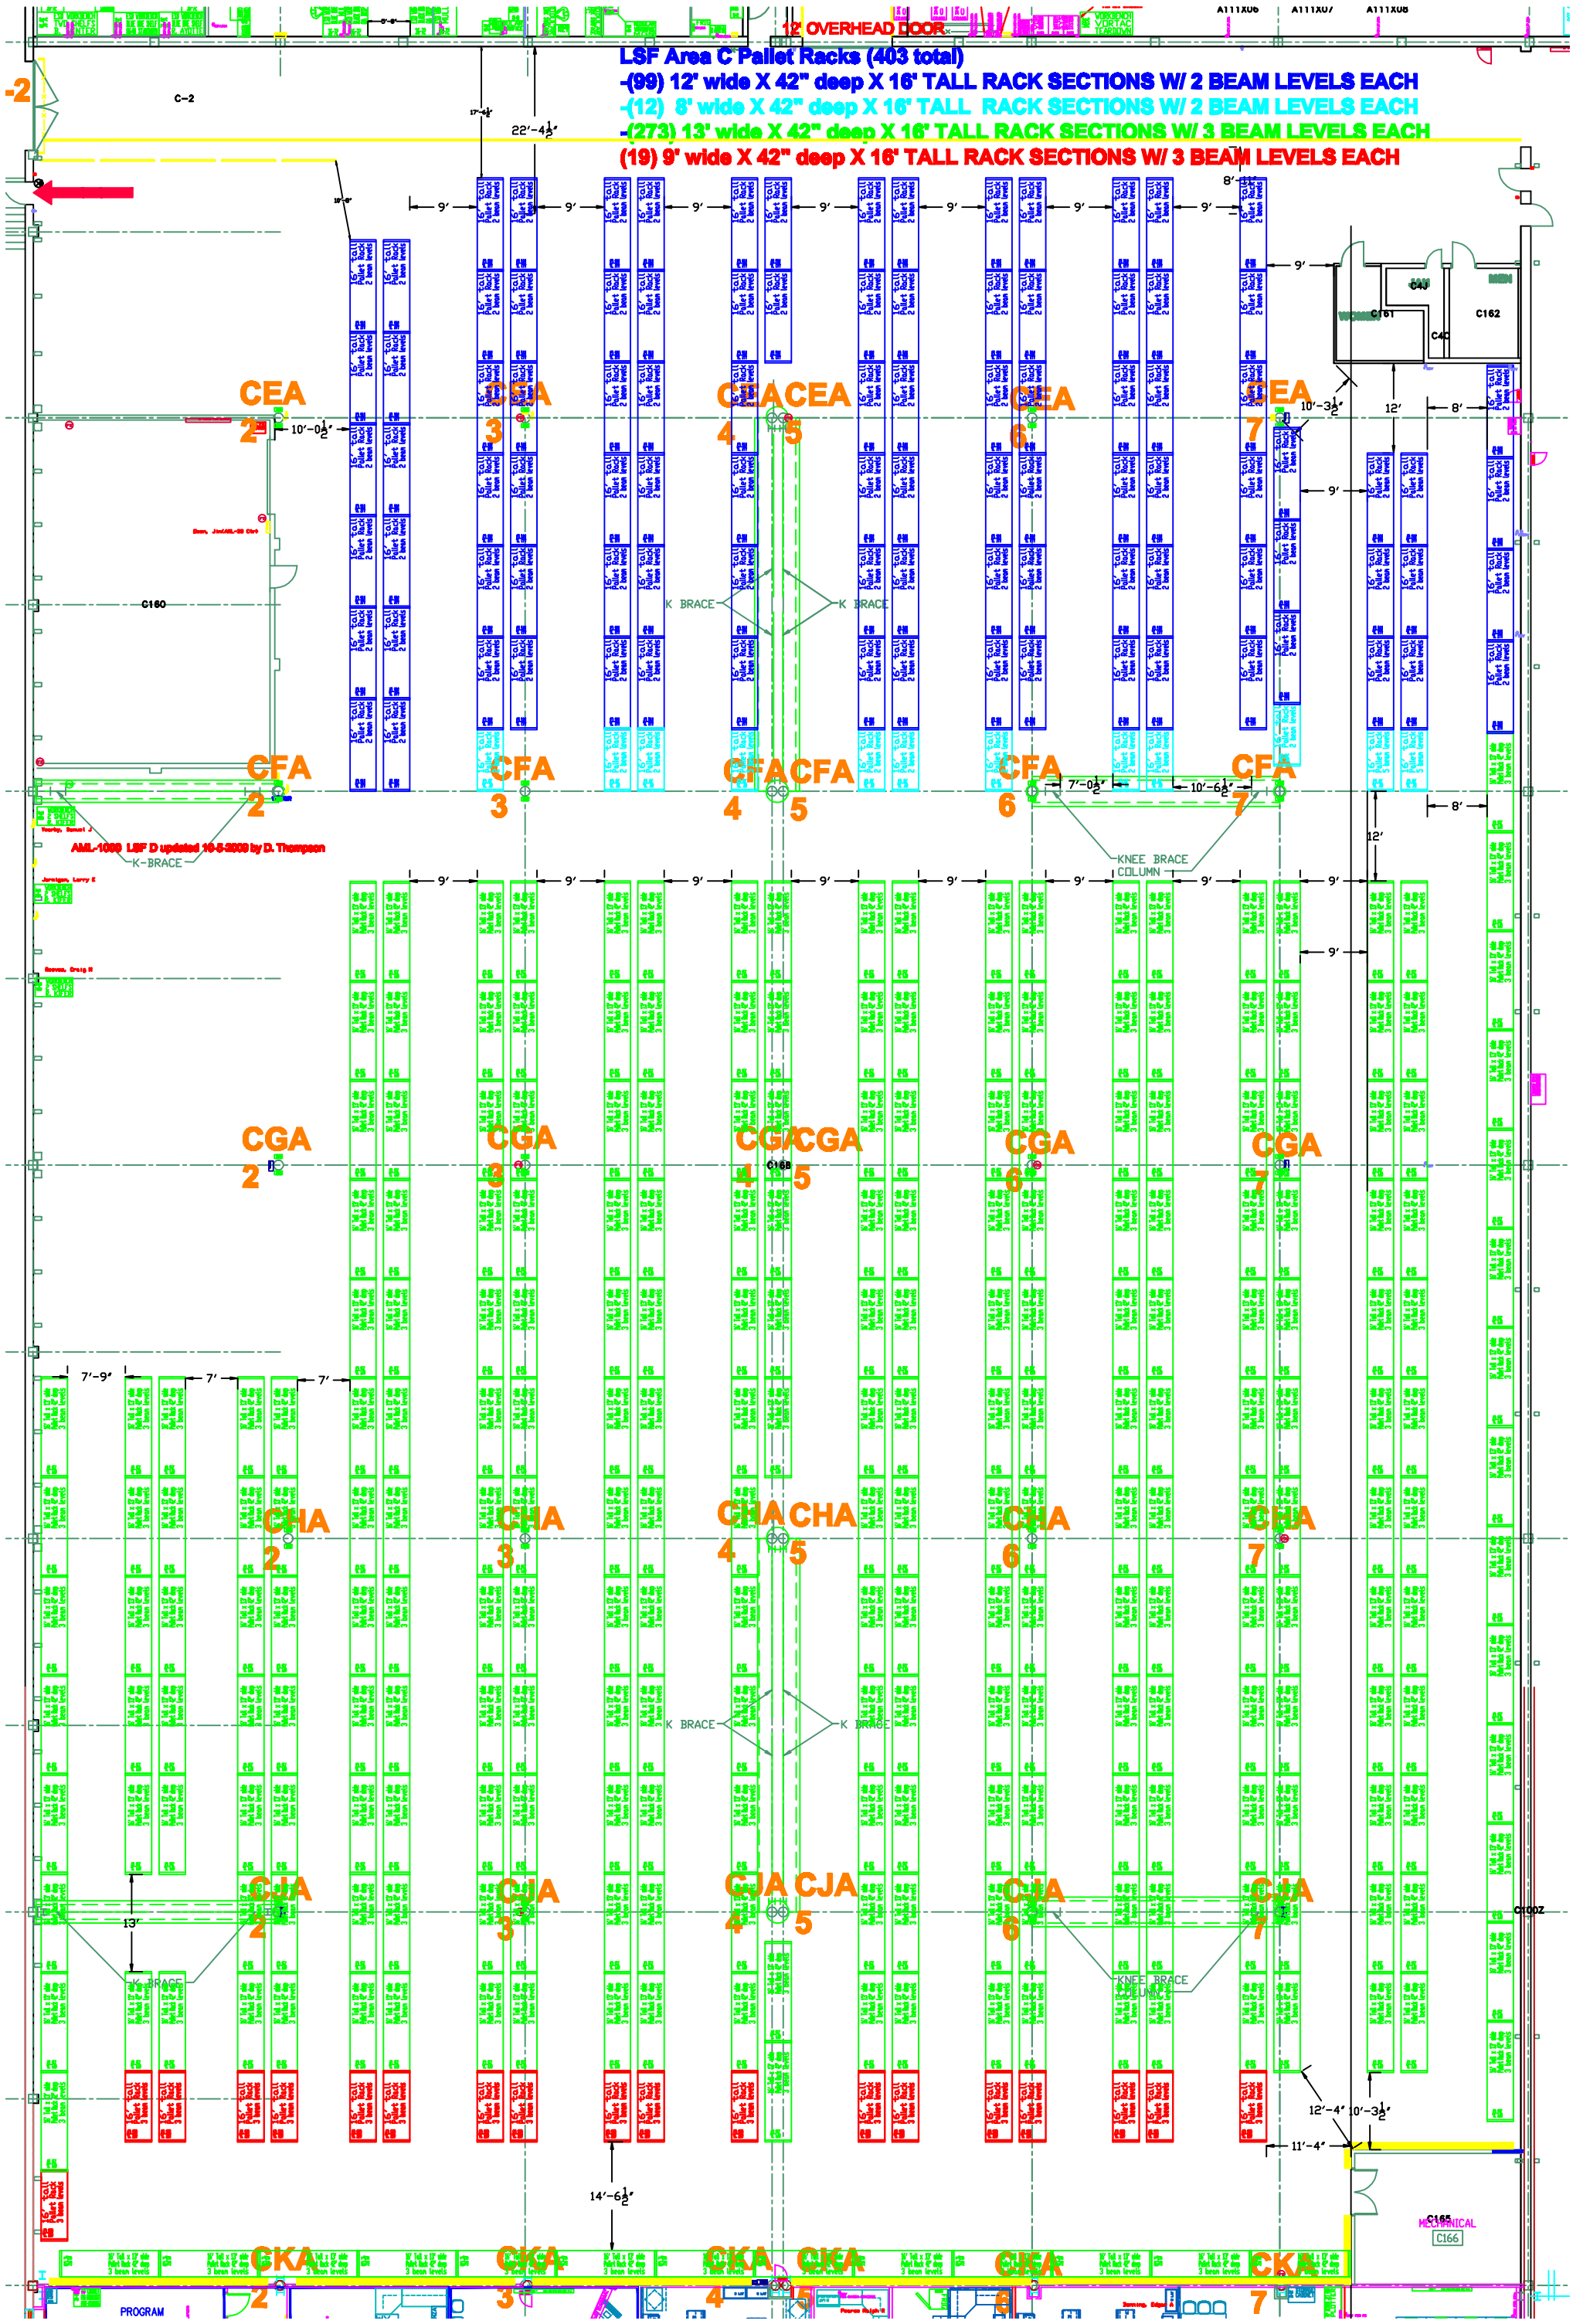
LSF Area C Pallet Racks (403 total)
-(99) 12' wide X 42" deep X 16' TALL RACK SECTIONS W/ 2 BEAM LEVELS EACH
-(12) 8' wide X 42" deep X 16' TALL RACK SECTIONS W/ 2 BEAM LEVELS EACH
-(273) 13' wide X 42" deep X 16' TALL RACK SECTIONS W/ 3 BEAM LEVELS EACH
(19) 9' wide X 42" deep X 16' TALL RACK SECTIONS W/ 3 BEAM LEVELS EACH
12' OVERHEAD DOOR
AML-1089 LSF D updated 10-5-2009 by D. Thompson
K-BRACE
K BRACE
KNEE BRACE COLUMN
CEA
CFA
CGA
CHA
CJA
CKA
C160
C161
C162
C165
MECHANICAL
C166
PROGRAM