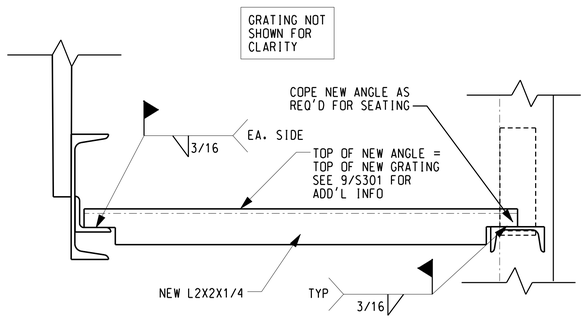

NOTE: SEE DETAILS 9 & 10 ON SHEET S301 FOR ADDITIONAL INFORMATION.

1 S303 HATCH DETAIL
SCALE: 3"=1'-0"

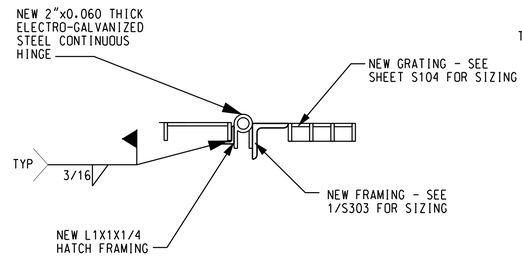

2 S303 HATCH DETAIL
SCALE: 3"=1'-0"

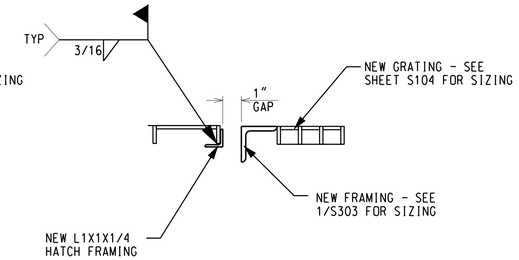

3 S303 HATCH DETAIL
SCALE: 3"=1'-0"

0' 3" 6" 9" 12"
3"=1'-0"

SCALES SHOWN FOR 22" X 34" SHEET. ADJUST SCALES FOR OTHER SIZES.

REV	APPROVED DATE	DESCRIPTION	JCN	REDLINE DATE	APVD

GEORGIA REGISTERED No. 18848 PROFESSIONAL ENGINEER ROBERT A. BASS

HARTRAMPF
7000 CENTRAL PARKWAY, SUITE 1475
ATLANTA, GEORGIA 30328
HEI JOB NUMBER: 09033.00

DEPARTMENT OF TRANSPORTATION
FEDERAL AVIATION ADMINISTRATION

ATHENS AIRPORT TRAFFIC CONTROL TOWER
ATCT - MAJOR SUSTAIN AND SEISMIC MITIGATION
STRUCTURAL
HATCH DETAILS

ATHENS (ATHENS MUNICIPAL AIRPORT) GA

REVIEWED BY

SUBMITTED BY: VIRGIL HOOPER, PE.

APPROVED BY: MARK BEEKMAN

DESIGNED SNG
DRAWN SNG
CHECKED RAB

ISSUED BY: ATLANTA TERMINAL ENGINEERING CENTER

DATE 03/31/2010 JCN 804669

DRAWING NO AHN-D-ATCT-S303 REV

$FILE$ $DATE$ $TIME$ $NAME$

...\D Struc\AHN-D-ATCT-S303.dgn 3/31/2010 1:04:15 PM