Cable Yard

For Cable Yard: Shelter Bldgs: (201) Pallet Rack Bays16' tall x 42" deep x 13' wide w/ (3) levels @ 6,000 lb capacity/beam level. For storage of 1440 reels less than 6' diam & crates of various sizes.

(40) Pallet Rack Bays16' tall x 42" deep x 13' wide w/ (2) levels @ 9,000 lb capacity/beam level. For storage of 160 reels larger than 6' diam (shown in magenta color)

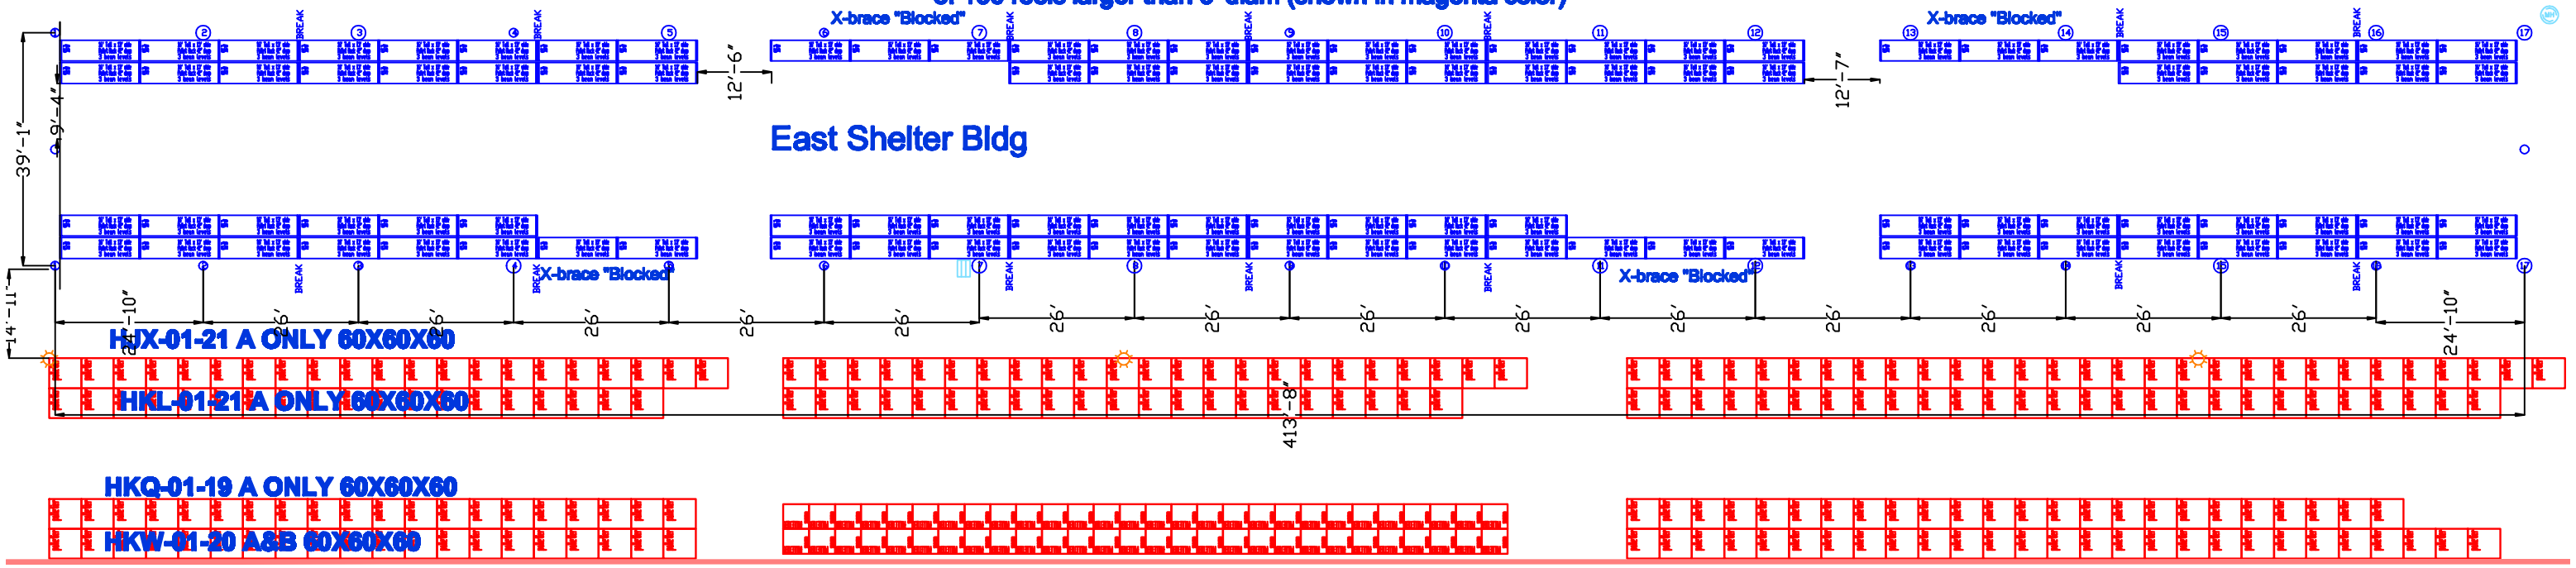
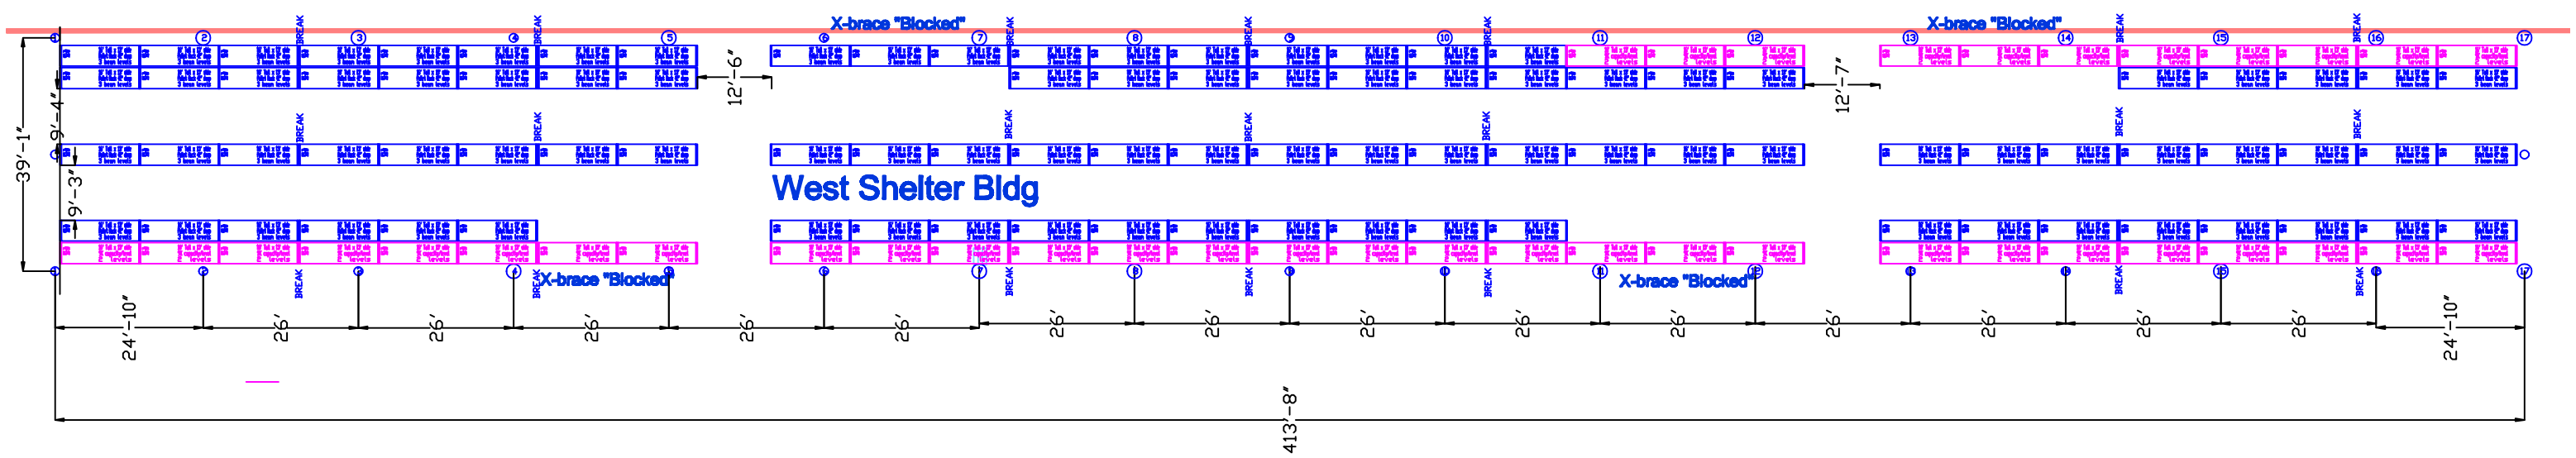
l' wide