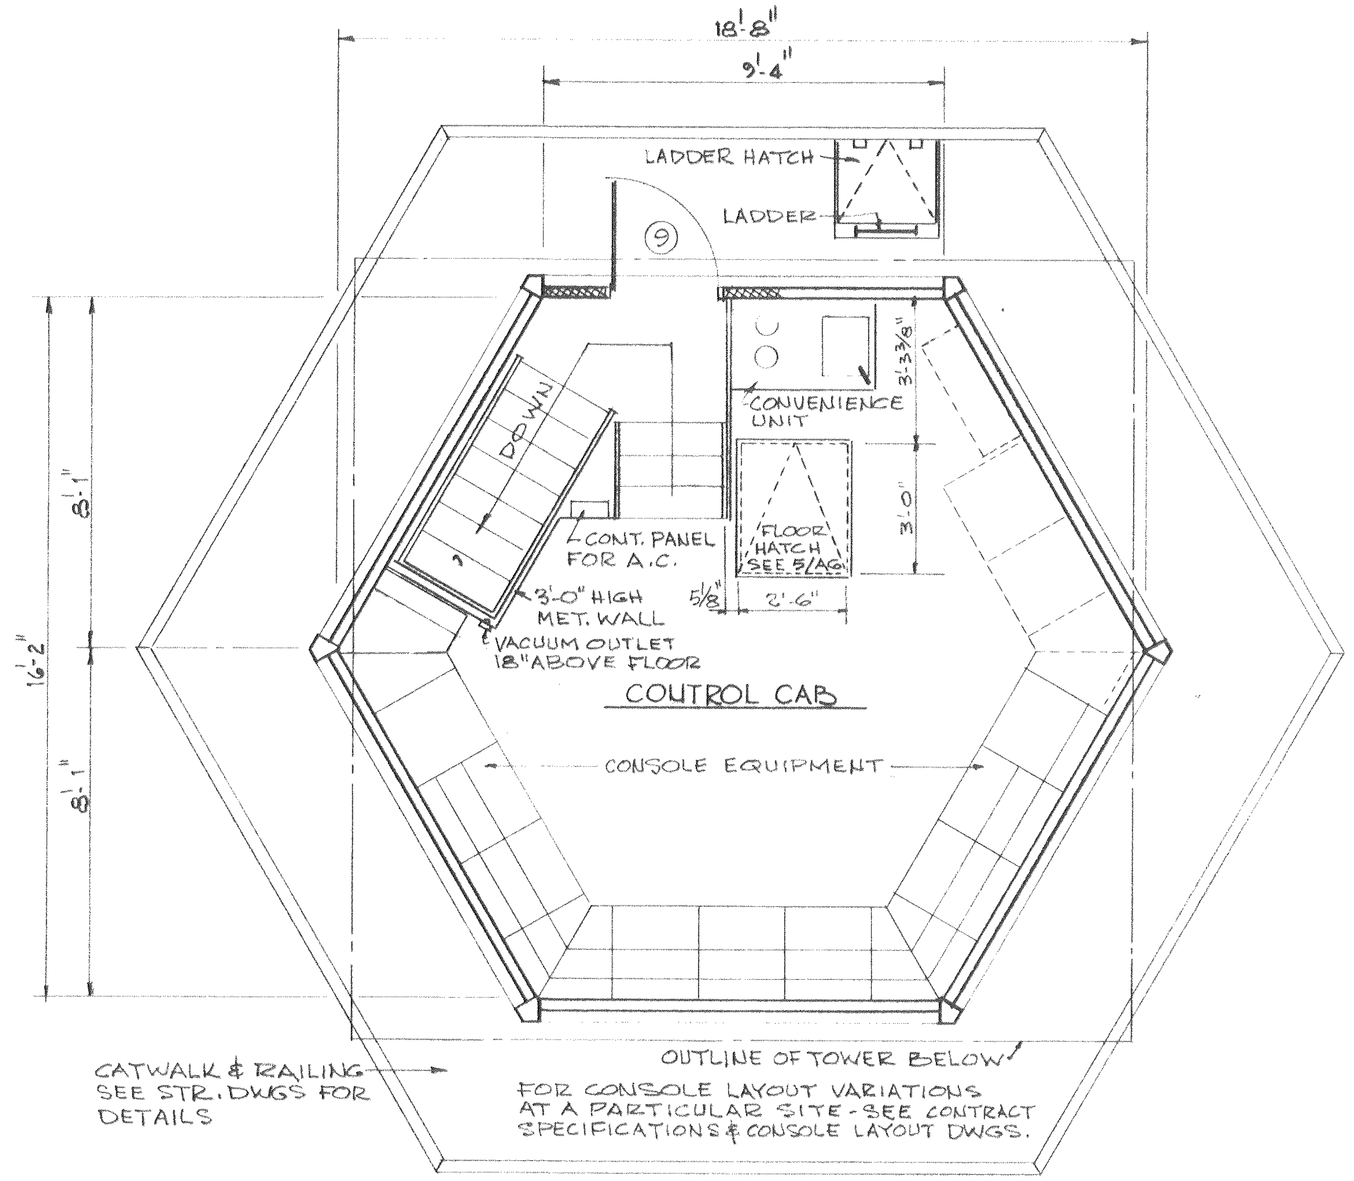

1 FLOOR PLAN - CONTROL CAB
SCALE: 3/8" = 1'-0"

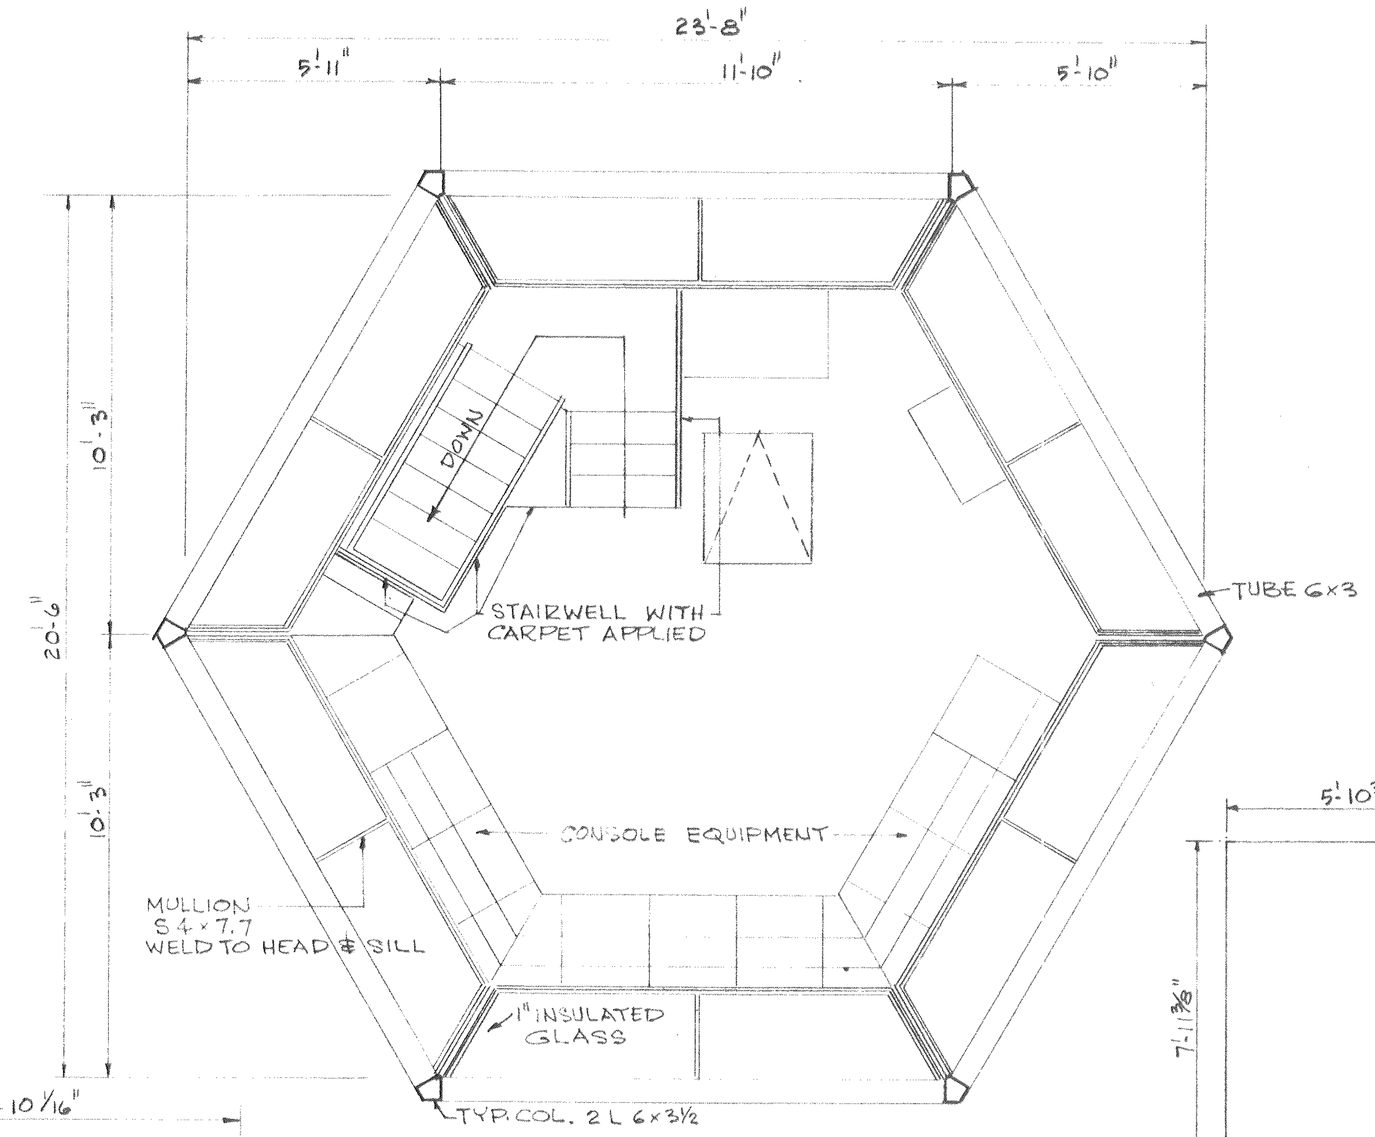

4 CONTROL CAB WINDOW PLAN
SCALE: 3/8" = 1'-0"
SEE DWG. A7 FOR WINDOW DETAILS

INSULATED GLASS OPN'G DIMENSIONS

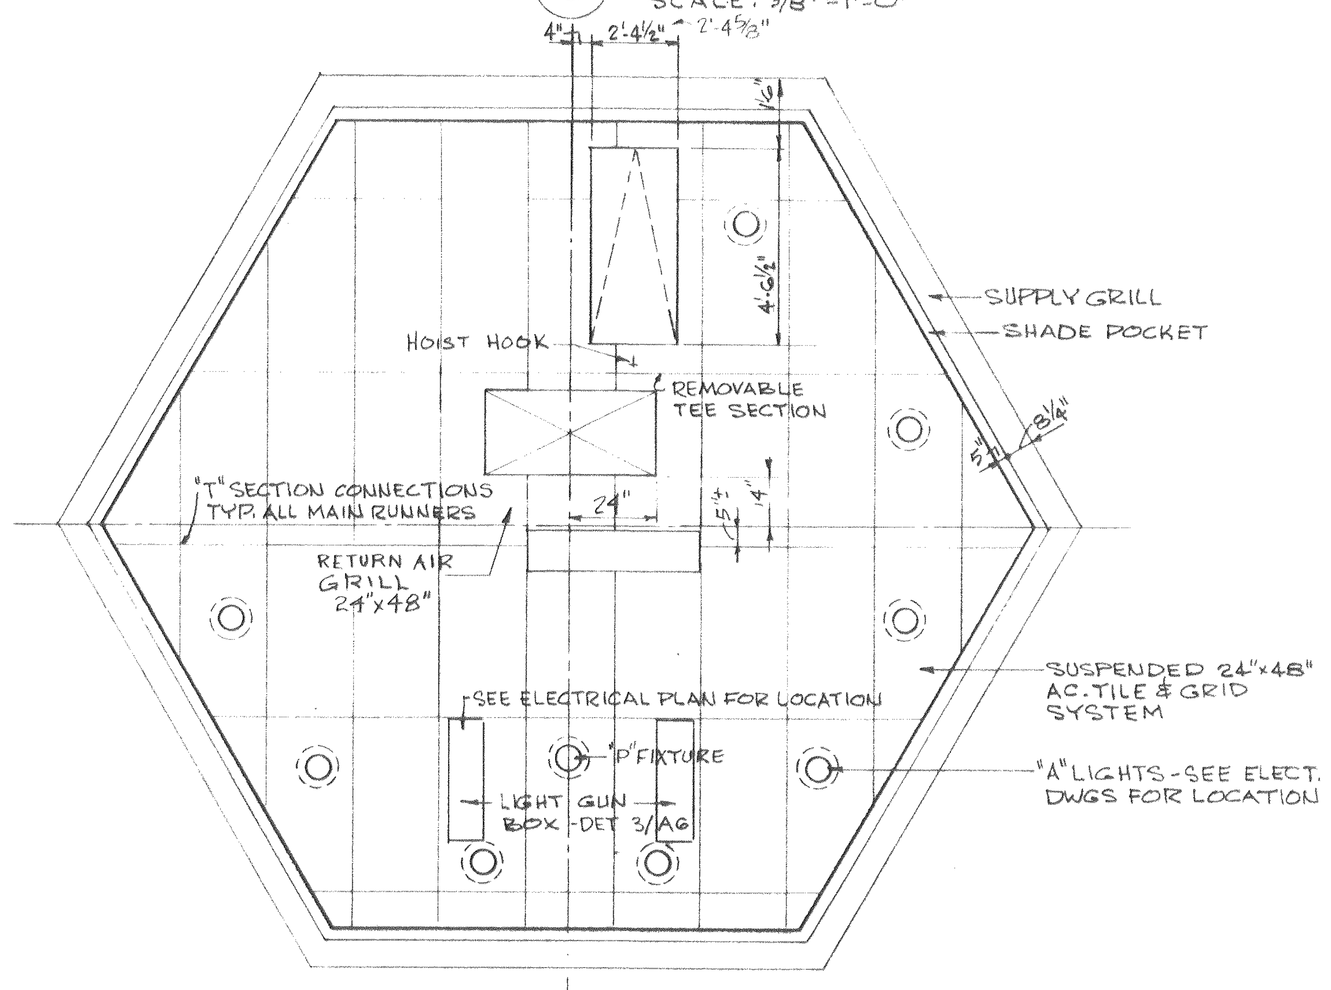

2 REFLECTED CEILING PLAN
SCALE: 3/8" = 1'-0"

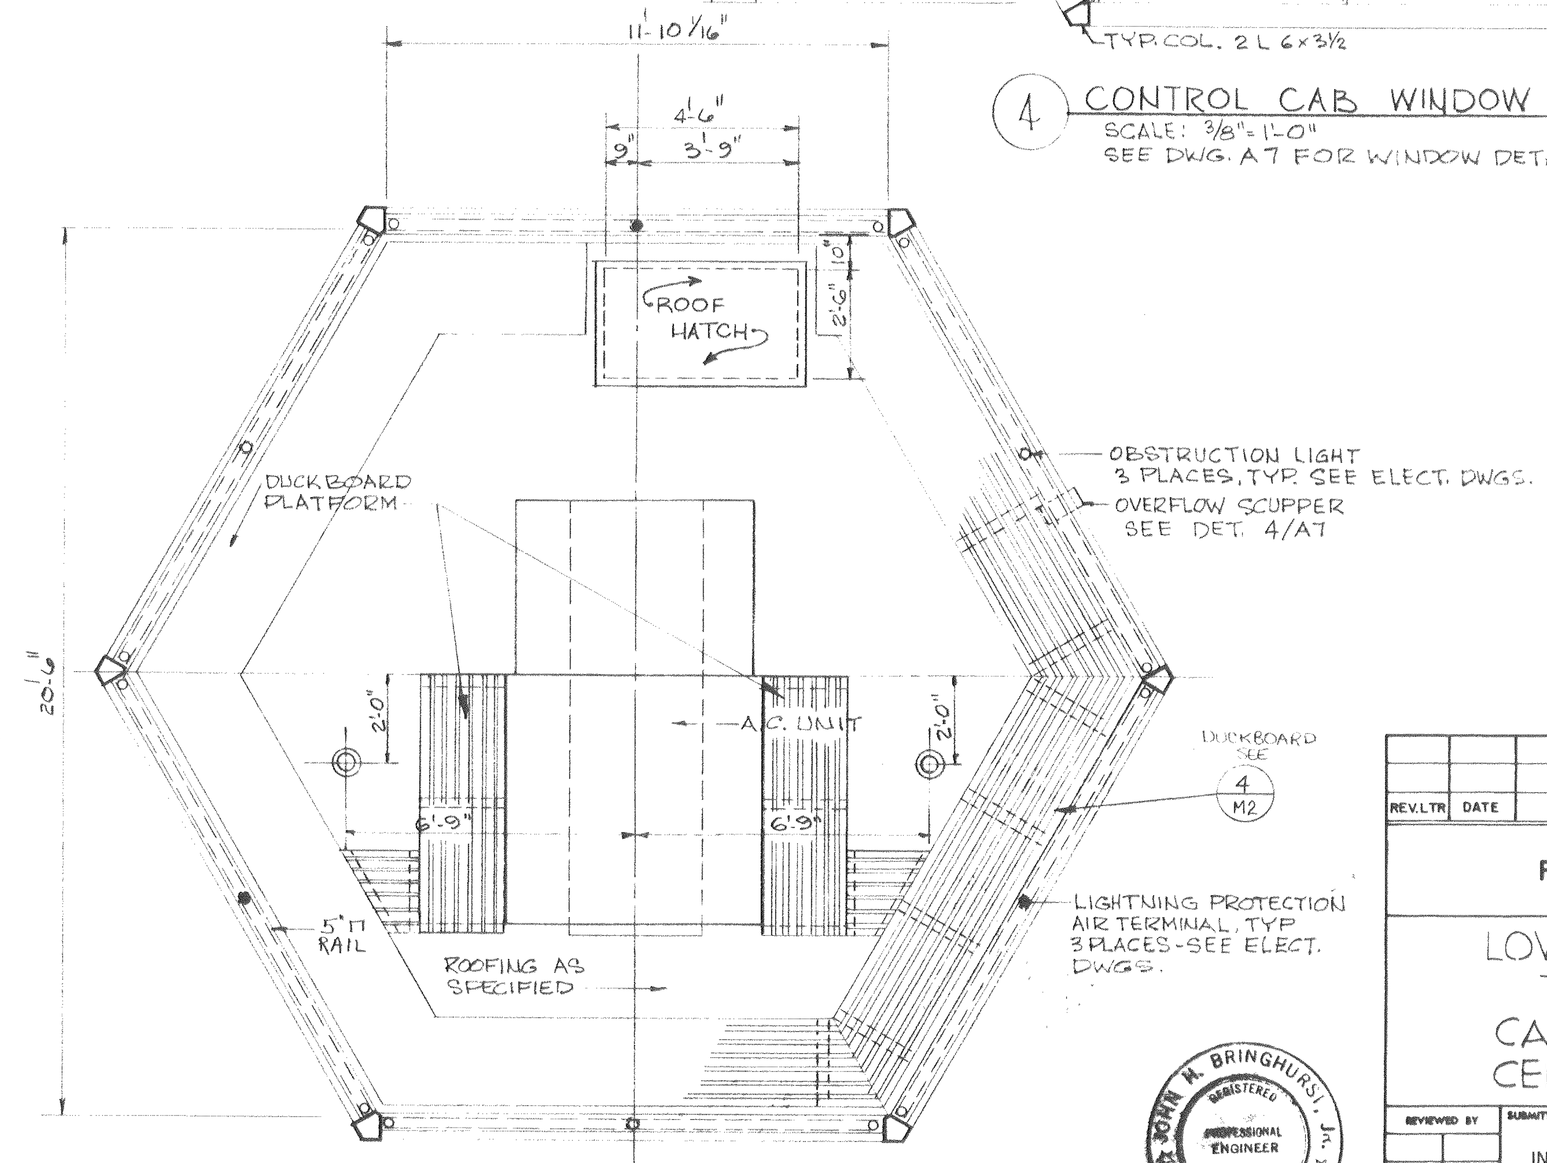

3 ROOF PLAN
SCALE: 3/8" = 1'-0"

JOHN H. BRINGHURST, JR. REGISTERED PROFESSIONAL ENGINEER NO. 1053 SOUTH CAROLINA

REV. LTR	DATE	DESCRIPTION	CHECKED	APPROVED

DEPARTMENT OF TRANSPORTATION
FEDERAL AVIATION ADMINISTRATION
WASHINGTON, D.C. 20590

LOW ACTIVITY LEVEL AIRPORT TRAFFIC CONTROL TOWER CAB FLOOR, WINDOW, CEILING & ROOF PLANS

REVIEWED BY

SUBMITTED BY: AVCO CORPORATION INTERNATIONAL SERVICES DIV.

APPROVED BY: W. Donald Sarney, PROGRAM MANAGER-AAF-510

DESIGNED BY / DRAWN BY / CHECKED BY

ISSUED BY: AIRWAY FACILITIES SERVICE, ENVIRONMENTAL ENGINEERING DIVISION

DATE — OCT 4 1973

DRAWING NO. D-ALW-A2

REV. LTR.

GPO 894-255