APPEARS TO BE JOINT INSTEAD OF REVEAL, TYP. 2 LOC.

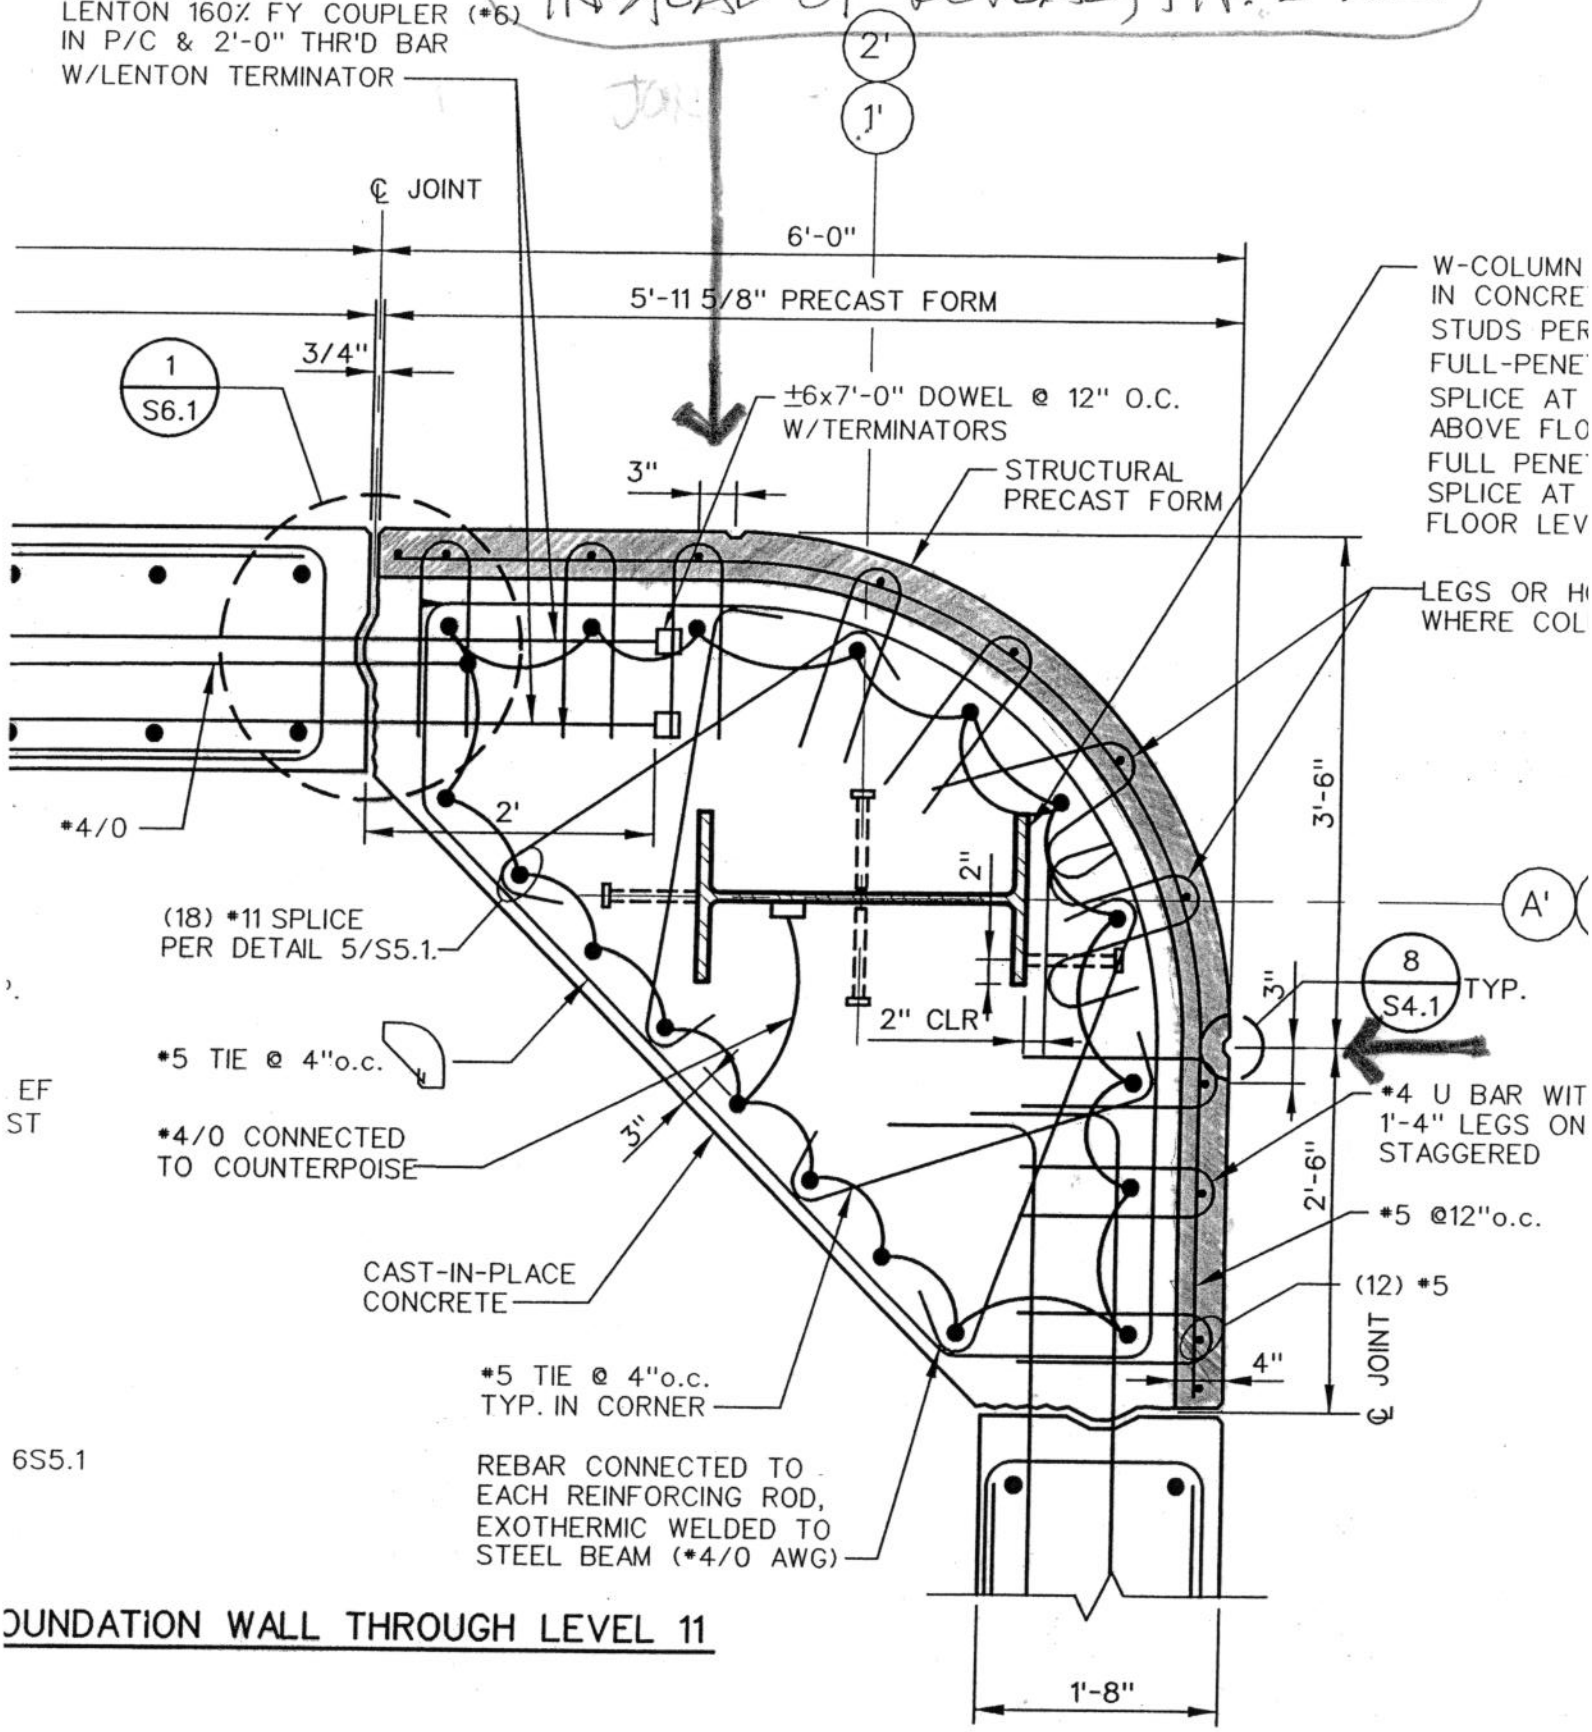

EF
ST

6S5.1

OUNDATION WALL THROUGH LEVEL 11

DRAWING 1 / 8.13.09