NOTES:

1. PREFERRED CONNECTOR TYPE IS 3M ST*SM HOT MELT CONNECTOR. CATALOG NUMBER 8100-Y1K-S.

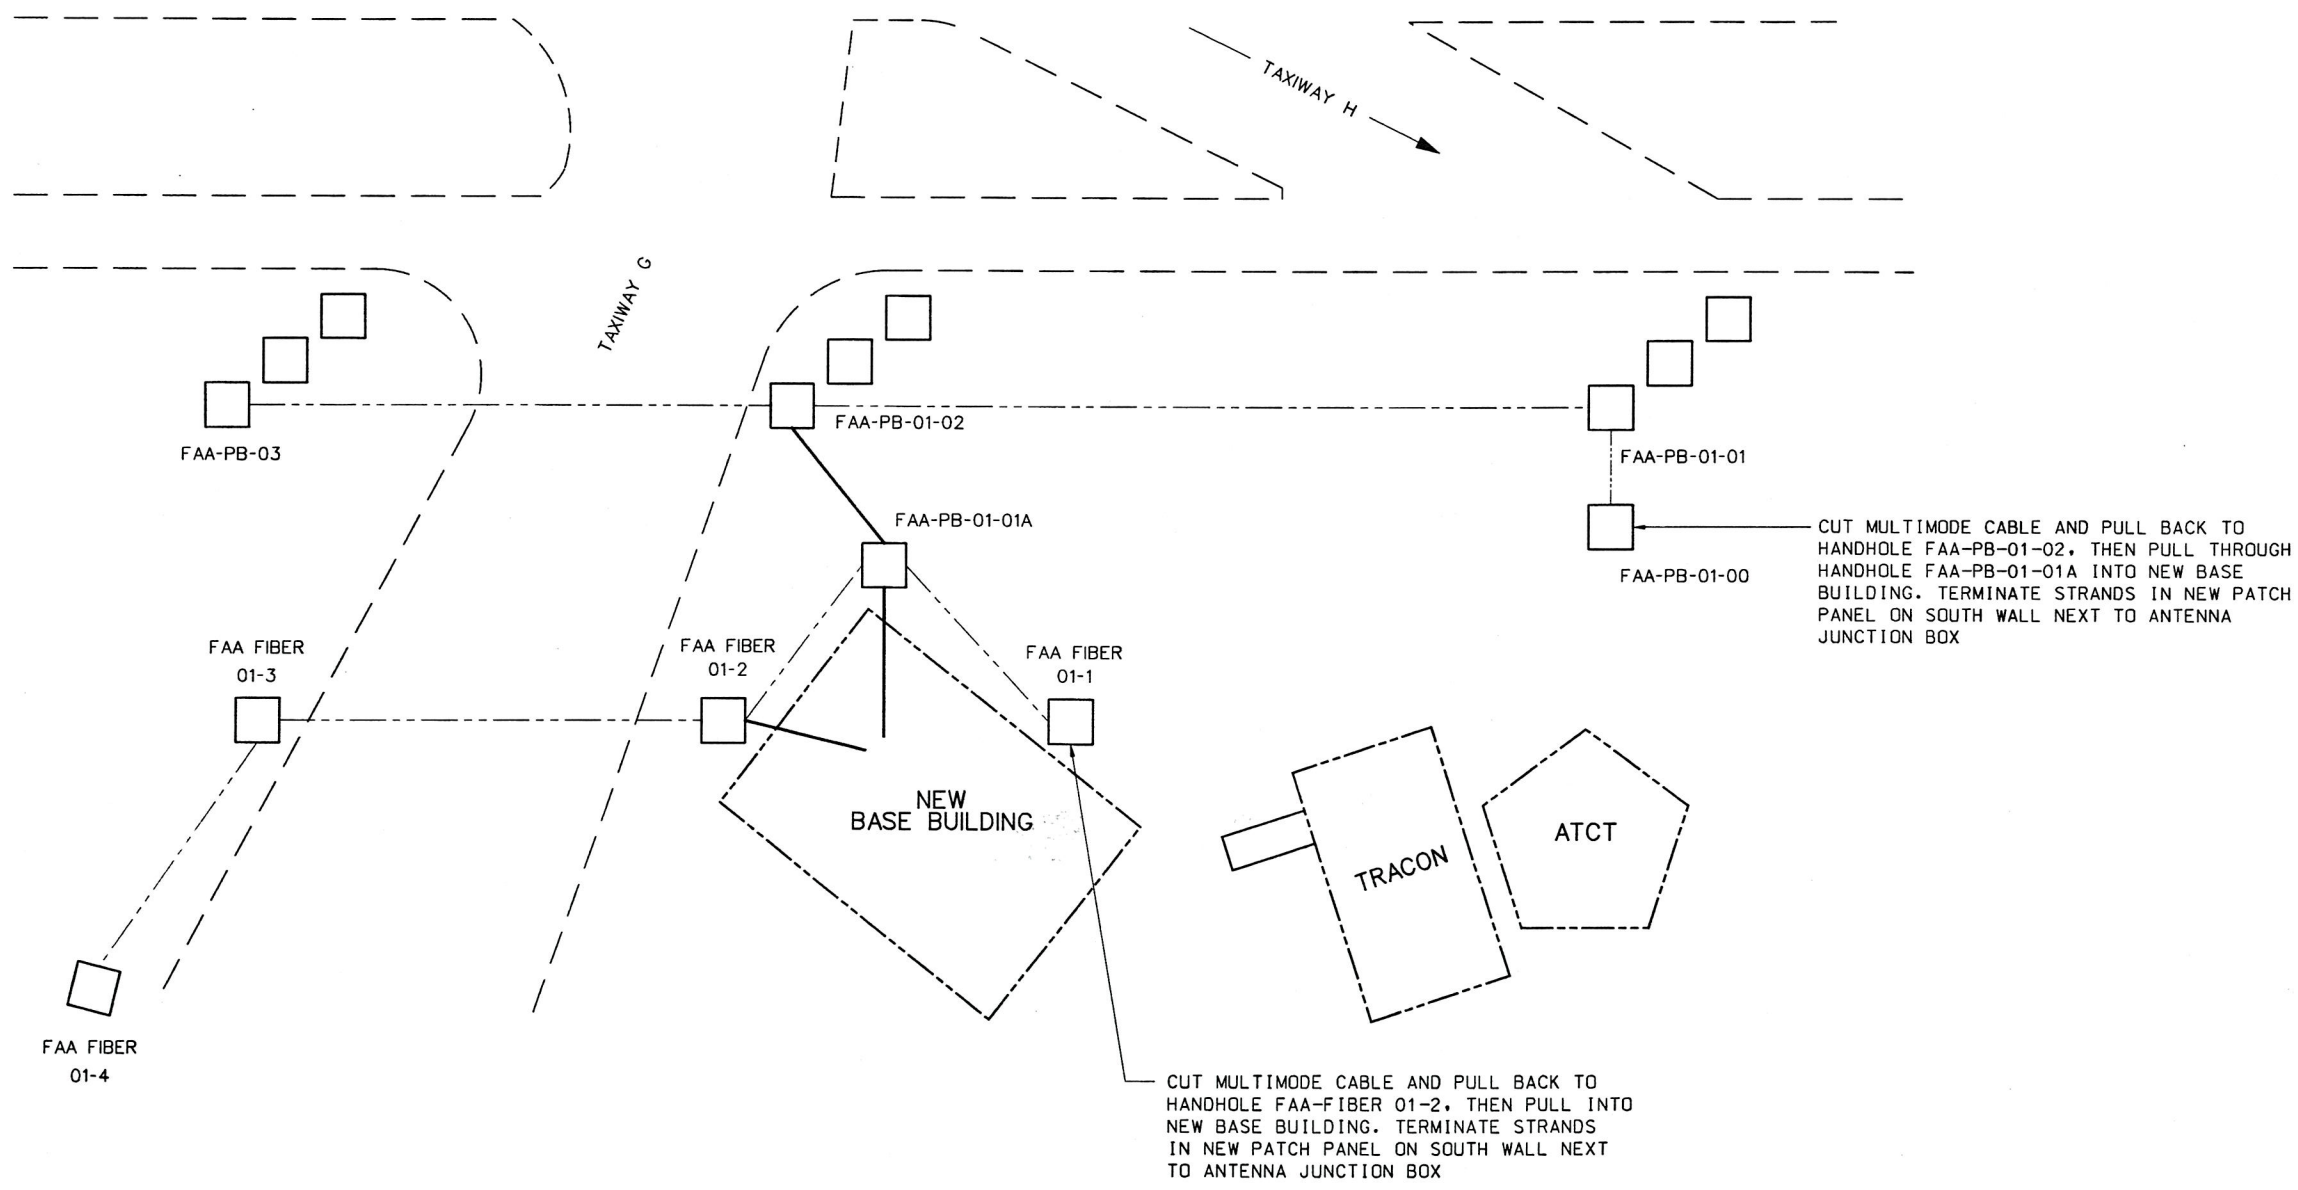

HANDHOLE INSCRIPTION	NORTH	WEST	NOTES
FAA FIBER 01-1	33°49.621′	116°30.506′	
FAA FIBER 01-2	33°49.638′	116°30.520′	
FAA PB 01-00	33°49.602′	116°30.480′	
FAA PB 01-01	33°49.620′	116°30.461′	
FAA PB 01-01A	33°49.638′	116°30.508′	
FAA PB 01-02	33°49.687′	116°30.522′	

REV	APPROVED DATE	DESCRIPTION	JCN	REDLINE DATE	APVD

DEPARTMENT OF TRANSPORTATION
FEDERAL AVIATION ADMINISTRATION
ATO - TECHNICAL OPERATIONS **WESTERN SERVICE AREA**

FOTS

PALM SPRINGS INTERNATIONAL AIRPORT
PULL MULTIMODE CABLE "RTR ATCT T"

PALM SPRINGS CA

REVIEWED BY	SUBMITTED BY: STEVE MIYAMOTO, PROJECT ENGINEER	APPROVED BY: HANI KHALIL, MGR: ENGINEERING - LA	
	DESIGNED SKM	ISSUED BY: ENGINEERING SERVICES COMMUNICATIONS	DATE 07/22/2010 JCN 805330
	DRAWN IMI		DRAWING NO PSP-D-FOTS-C021 REV
	CHECKED SKM		

ISSUED FOR: CONSTRUCTION

psp-d-fots-c021.dgn 9/13/2010 1:09:11 PM Isabelle CTR Inc

EDM: psp-d-fots-c021.dgn