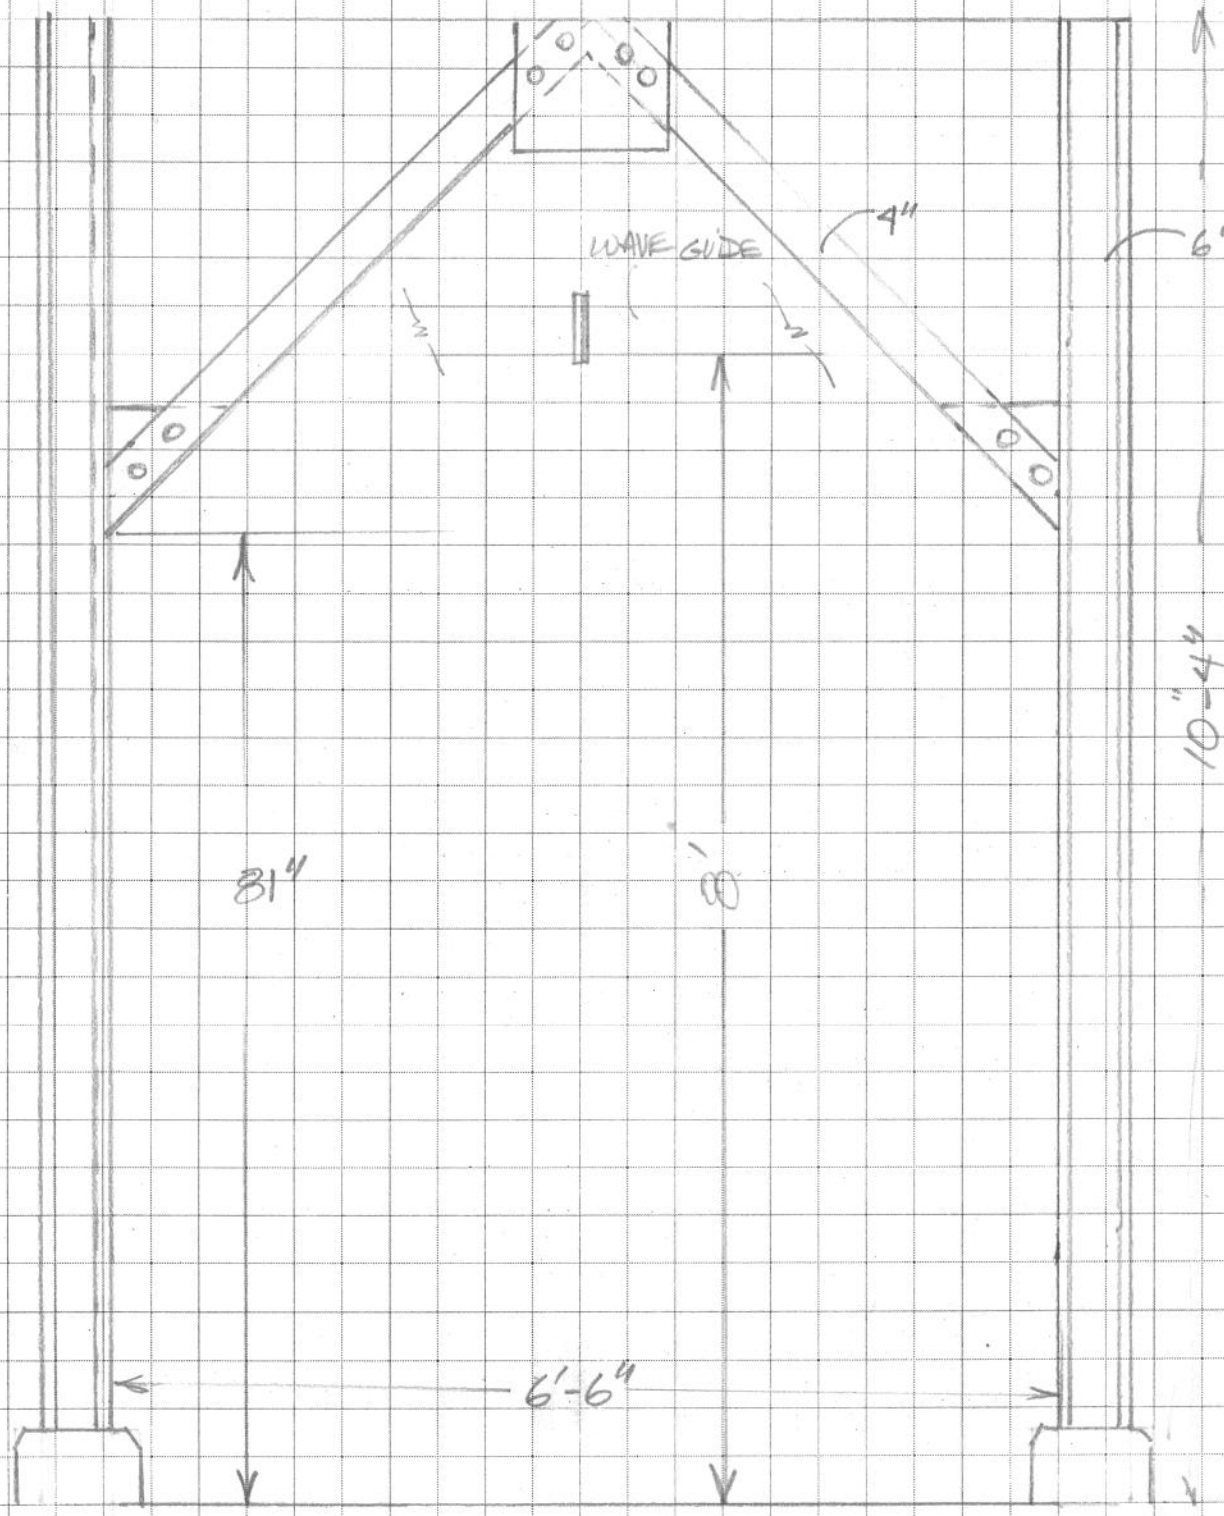

Building Framing

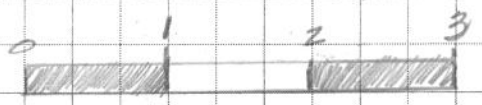

$\frac{3}{4}" = 1'$