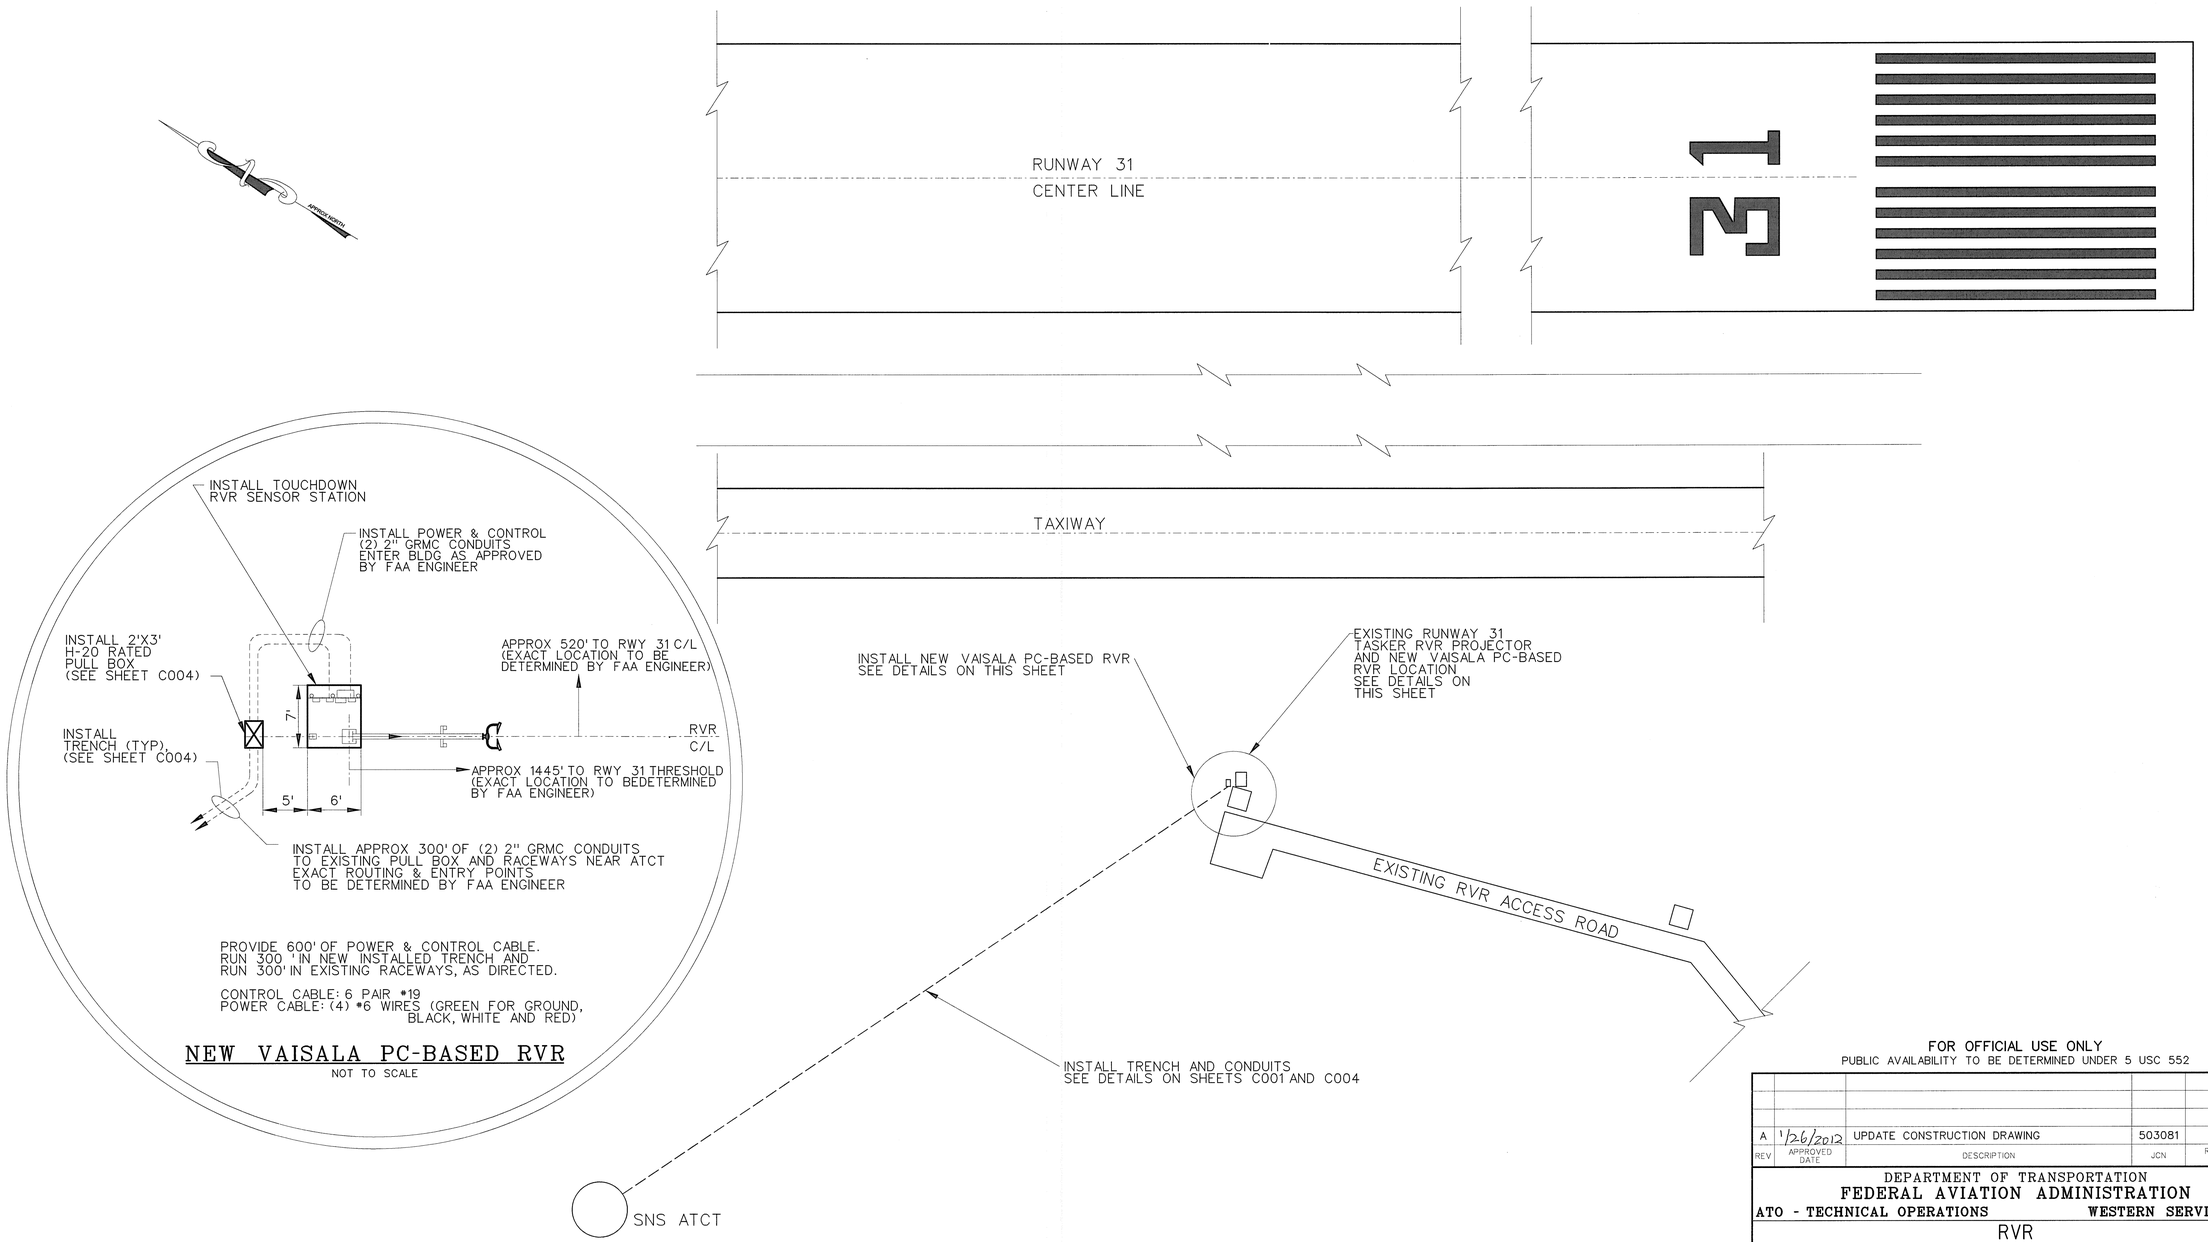


FOR OFFICIAL USE ONLY
PUBLIC AVAILABILITY TO BE DETERMINED UNDER 5 USC 552

| REV | APPROVED DATE | DESCRIPTION | JCN | REDLINE DATE | APVD |
|---|---|---|---|---|---|
| A | 1/26/2012 | UPDATE CONSTRUCTION DRAWING | 503081 | | |

DEPARTMENT OF TRANSPORTATION
FEDERAL AVIATION ADMINISTRATION
ATO - TECHNICAL OPERATIONS WESTERN SERVICE AREA

RVR
RUNWAY 31
PLOT PLAN

SALINAS SALINAS MUNICIPAL AIRPORT CA

| REVIEWED BY | SUBMITTED BY | APPROVED BY |
|---|---|---|
| | MARISSA TRIAS-RUIZ | MORRIS S.CLARK |
| | PROJECT ENGINEER | MGR: ENGINEERING - SEATTLE |
| DESIGNED MTR | ISSUED BY ENGINEERING SERVICES NAVAIDS | DATE 11/22/2011 JCN 503081 |
| DRAWN | | DRAWING NO SNS-D-RVR31-C001 REV A |
| CHECKED | | |

ISSUED FOR: CONSTRUCTION

sns-d-rvr31-c001.dgn
1/26/2012 10:53:36 AM lori.divona